IRRIGATION LEGEND

SYMBOL	DESCRIPTION
F	VALVE BOX ASSEMBLY, MANUAL LINE FLUSH
A	VAVLE BOX ASSEMBLY, AIR/VACUUM RELIEF
	IRRIGATION BED .9 GPH
OI	IRRIGATION BED, OPERATION INDICATOR
✳	PVC PIPE CONNECTION TO DRIP IRRIGATION PIPING
IRR. POB	IRRIGATION SYSTEM TAP AND POINT OF CONNECTION
RPZ	RPZ ASSEMBLY
	VALVE BOX ASSEMBLY, DRIP ZONE
	VALVE BOX ASSEMBLY, QUICK COUPLER
	PVC CLASS 200 PIPE, 1.5"
	PVC CLASS 200 PIPE, 2"
	IRRIGATION CONTROL WIRE IN 2" CONDUIT
C	IRRIGATION SYSTEM, CONTROLLER

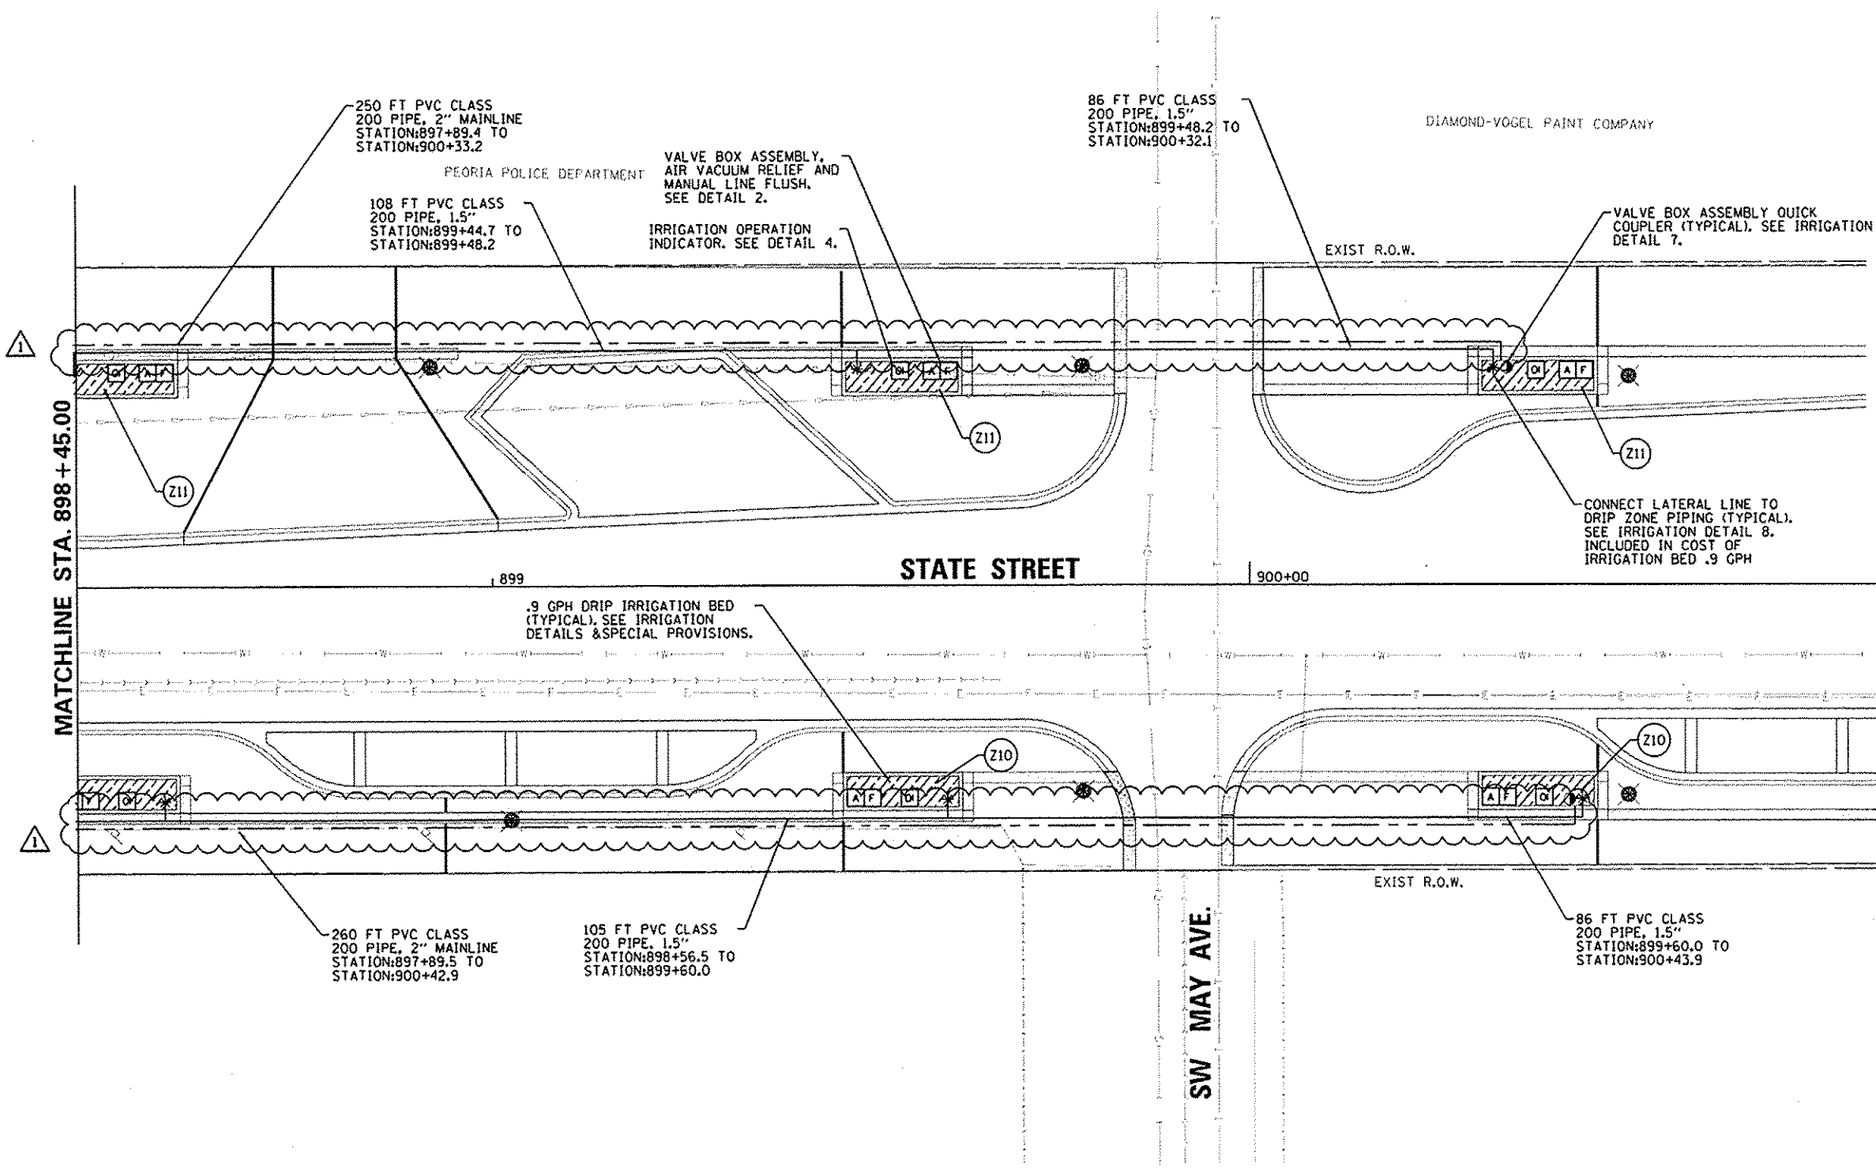

Farnsworth GROUP
7707 N. KNOXVILLE AVE, SUITE 100
PEORIA, ILLINOIS 61614
(309) 688-8888 / (309) 689-9820 Fax
www.fw.com

FILE NAME = c:\pwise_work\do.not.delete\dms73427\D4[illegible]0155-sht-irr-000.dgn	USER NAME = dowso00878	DESIGNED - JLH	REVISED - ⚠ 10/24/12
		DRAWN - JLH	REVISED -
	PLOT SCALE = 20.0000 ' / in.	CHECKED - BAB	REVISED -
	PLOT DATE = 10\23\2012	DATE - 10/24/2012	REVISED -

STATE OF ILLINOIS
DEPARTMENT OF TRANSPORTATION

STATE STREET
IRRIGATION PLAN

SCALE: 1"=10' | SHEET NO. OF SHEETS | STA. 898+45 TO STA. 901+00

F.A.U RTE.	SECTION	COUNTY	TOTAL SHEETS	SHEET NO.
[illegible]	12-00356-01-PV	PEORIA	519	321
		CONTRACT NO.89626		
		ILLINOIS FED. AID PROJECT TIG-5093(158)		