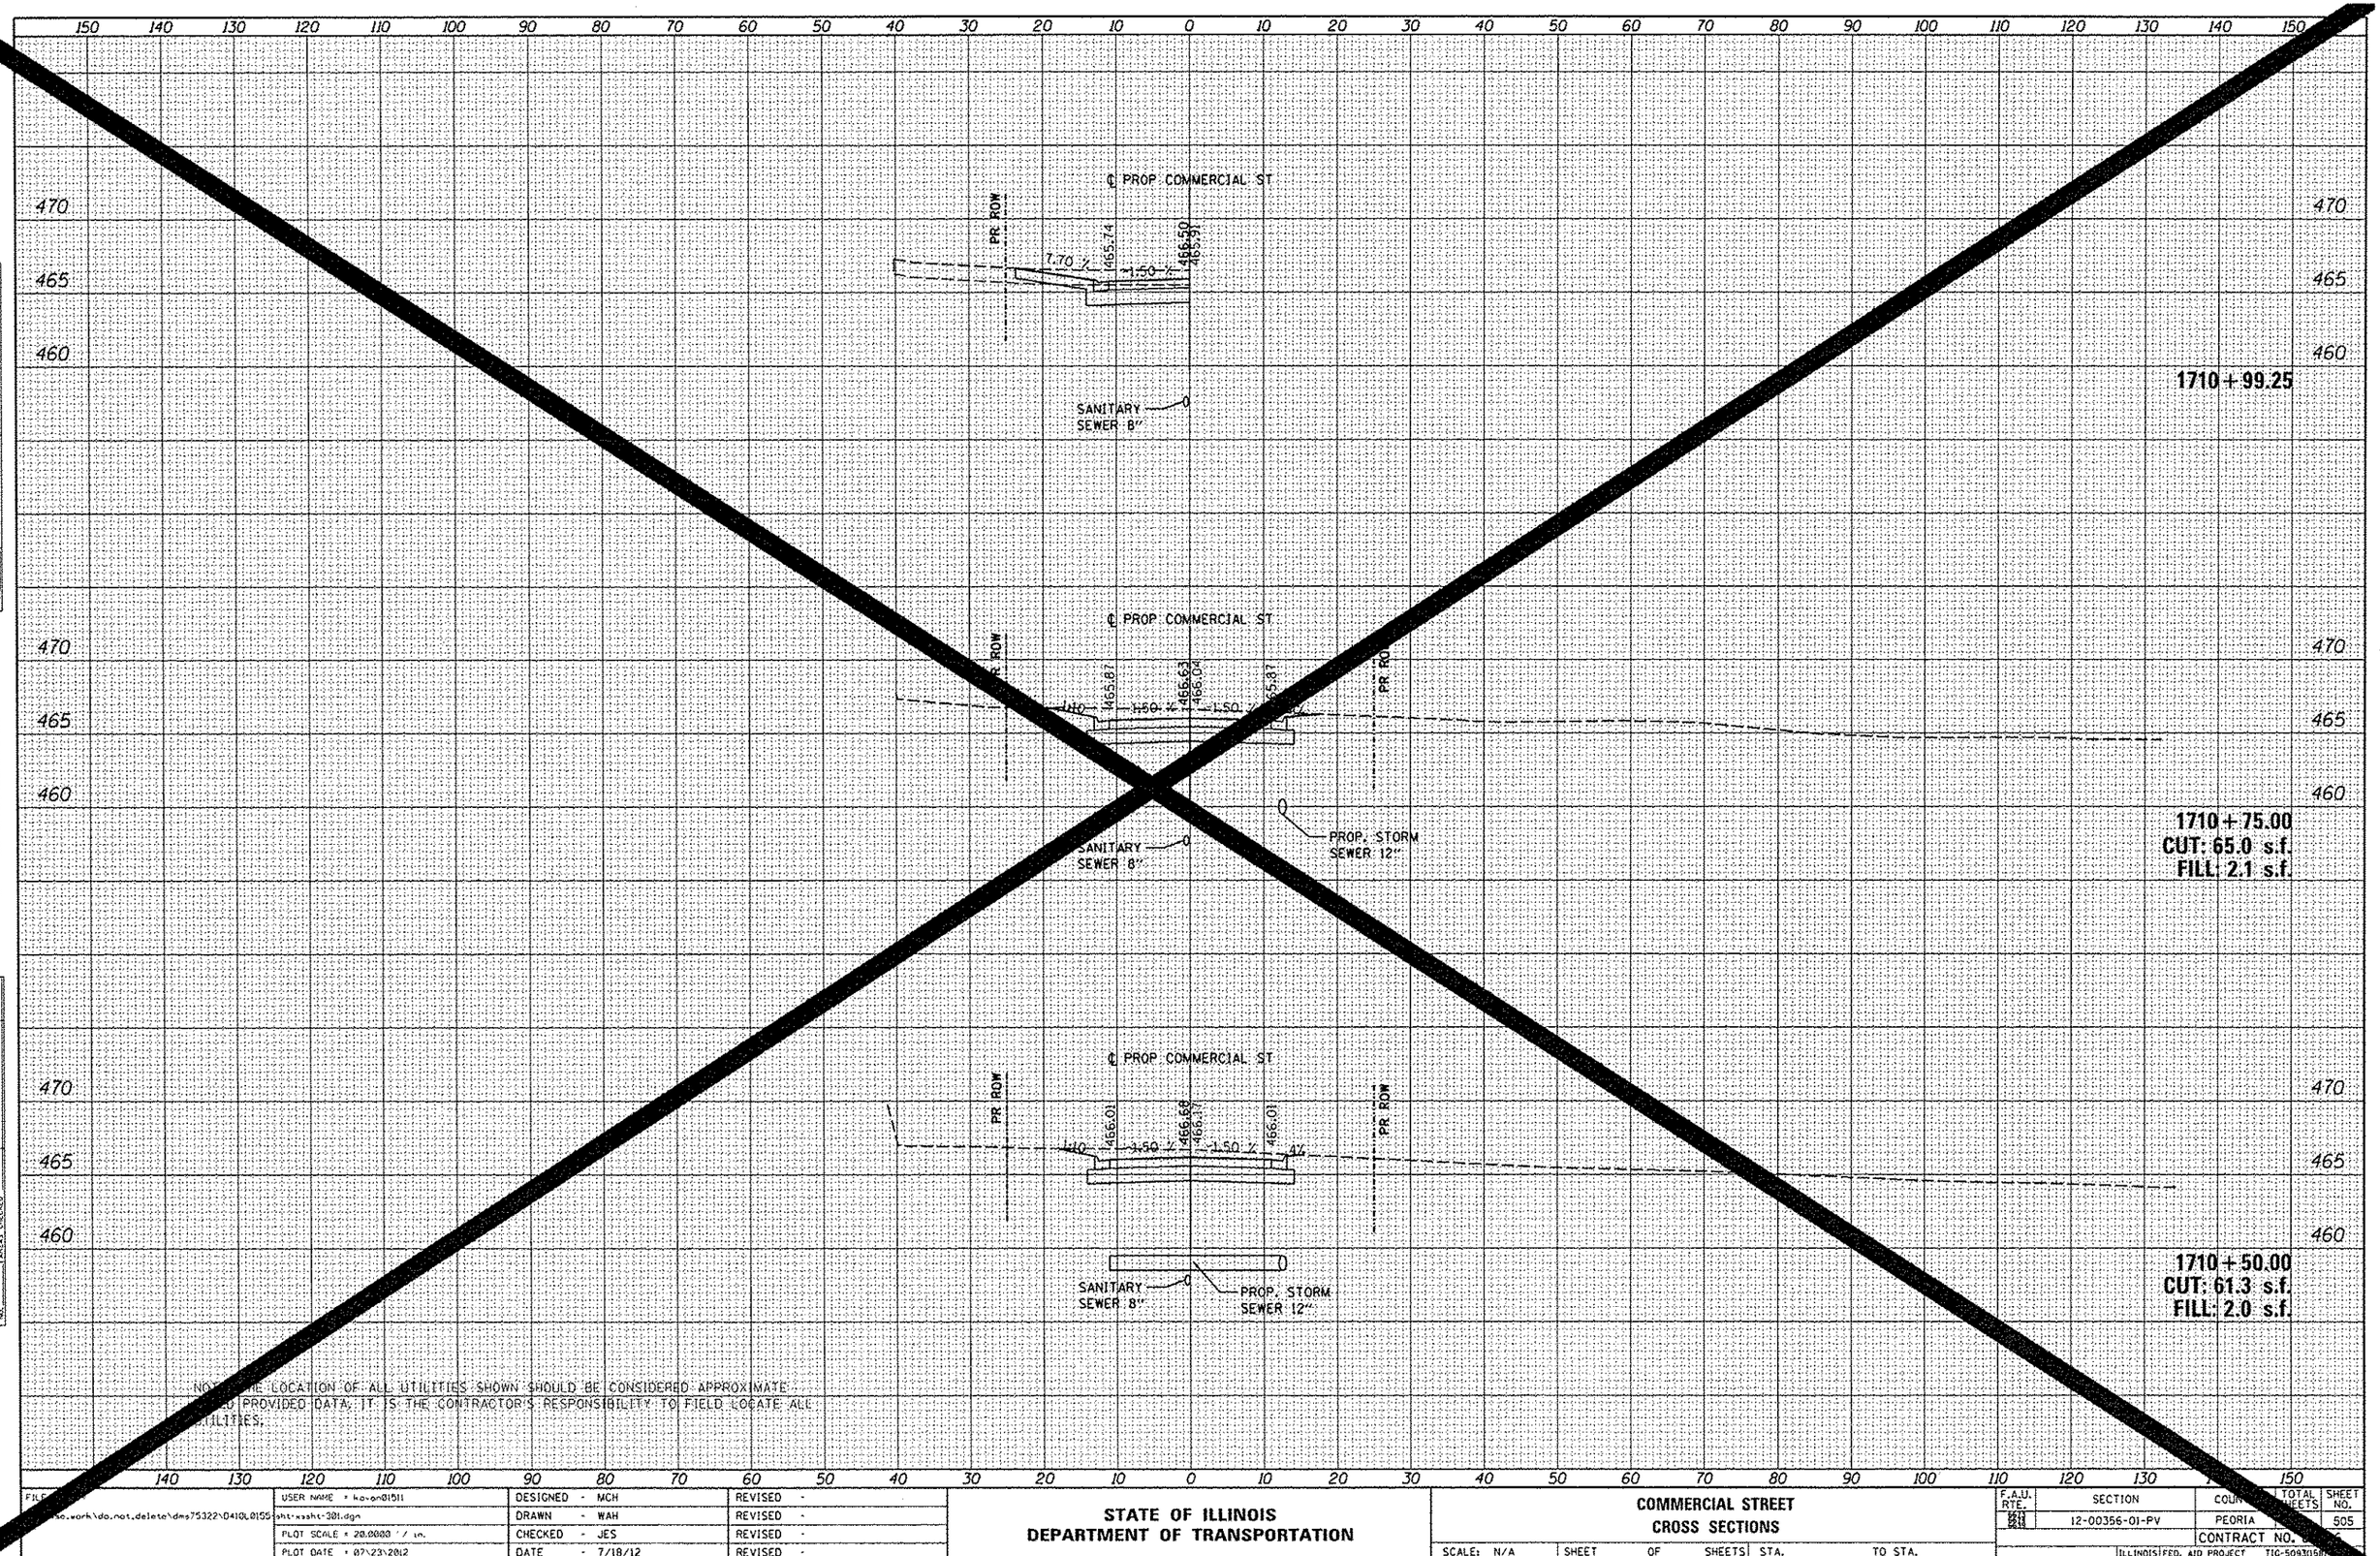

NOTE: THE LOCATION OF ALL UTILITIES SHOWN SHOULD BE CONSIDERED APPROXIMATE AND PROVIDED DATA, IT IS THE CONTRACTOR'S RESPONSIBILITY TO FIELD LOCATE ALL UTILITIES.

TERRA ENGINEERING LTD.

NO.	NOTE BOOK	SURVEY	BY	DATE
	AREAS CHECKED	PLOTTED		
	AREAS	SURVEYED		
		FINAL		

NO.	NOTE BOOK	ORIGINAL SURVEY	BY	DATE
	AREAS CHECKED	PLOTTED		
	AREAS	SURVEYED		

FILE: ...e.work\do.not.delete\dms75322\D410L0155-sht-xssht-301.dgn

USER NAME = kevon01511	DESIGNED - MCH	REVISED -
	DRAWN - WAH	REVISED -
PLOT SCALE = 20.0000 ' / in.	CHECKED - JES	REVISED -
PLOT DATE = 07\23\2012	DATE - 7/18/12	REVISED -

STATE OF ILLINOIS
DEPARTMENT OF TRANSPORTATION

COMMERCIAL STREET
CROSS SECTIONS

SCALE: N/A | SHEET OF SHEETS | STA. | TO STA.

F.A.U. RTE.	SECTION	COUNTY	TOTAL SHEETS	SHEET NO.
	12-00356-01-PV	PEORIA		505
		CONTRACT NO.		
		ILLINOIS FED. AID PROJECT	TIG-5093(150)	