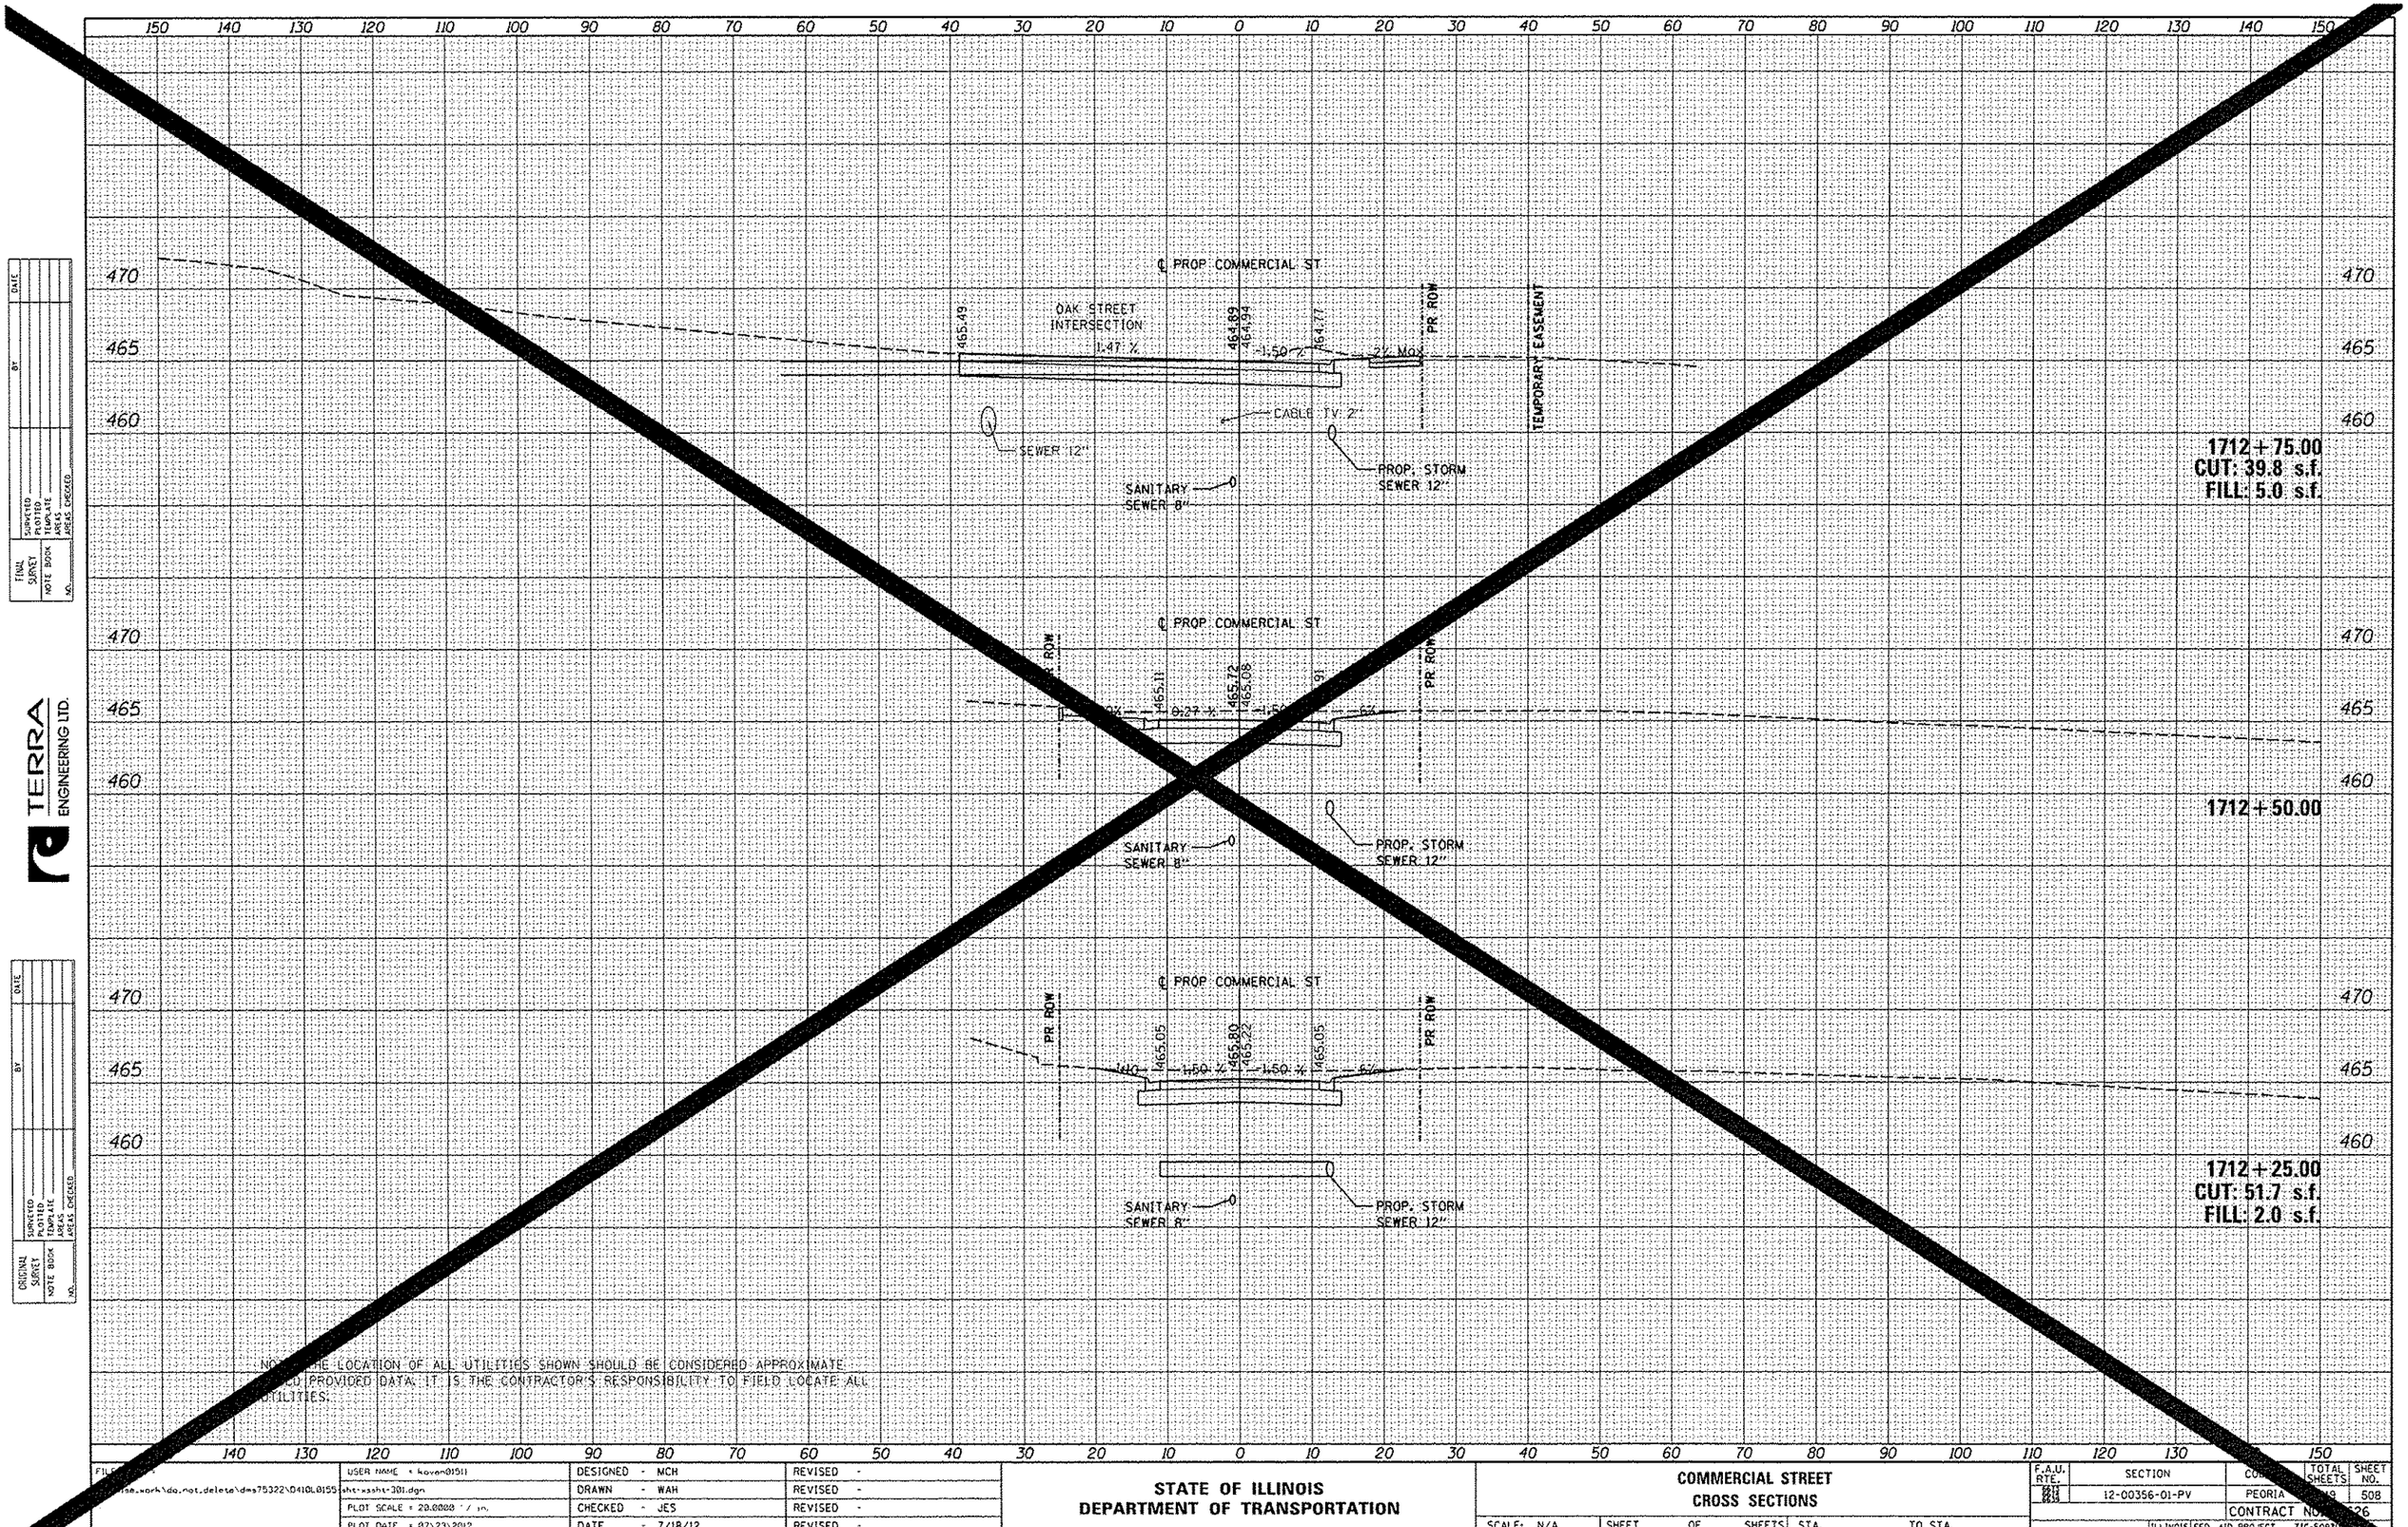

NOTE: THE LOCATION OF ALL UTILITIES SHOWN SHOULD BE CONSIDERED APPROXIMATE. FOR BID PROVIDED DATA, IT IS THE CONTRACTOR'S RESPONSIBILITY TO FIELD LOCATE ALL UTILITIES.

TERRA ENGINEERING LTD.

FINAL SURVEY	BY	DATE
NOTE BOOK		
NO.		

SURVEYED
PLOTTED
TEMPLATE
NOTES
AREAS CHECKED

ORIGINAL SURVEY	BY	DATE
NOTE BOOK		
NO.		

SURVEYED
PLOTTED
TEMPLATE
NOTES
AREAS CHECKED

FILE	USER NAME = kaven0151	DESIGNED - MCH	REVISED -
use_work\do_not_delete\dms75322\D410L0155sht-xssht-301.dgn		DRAWN - WAH	REVISED -
	PLOT SCALE = 20.0000 ' / in.	CHECKED - JES	REVISED -
	PLOT DATE = 07\23\2012	DATE - 7/18/12	REVISED -

STATE OF ILLINOIS
DEPARTMENT OF TRANSPORTATION

COMMERCIAL STREET
CROSS SECTIONS

SCALE: N/A | SHEET OF SHEETS | STA. | TO STA.

F.A.U. RTE.	SECTION	COUNTY	TOTAL SHEETS	SHEET NO.
	12-00356-01-PV	PEORIA		508
		CONTRACT NO.		
		ILLINOIS FED. AID PROJECT	TIG-5093(1	