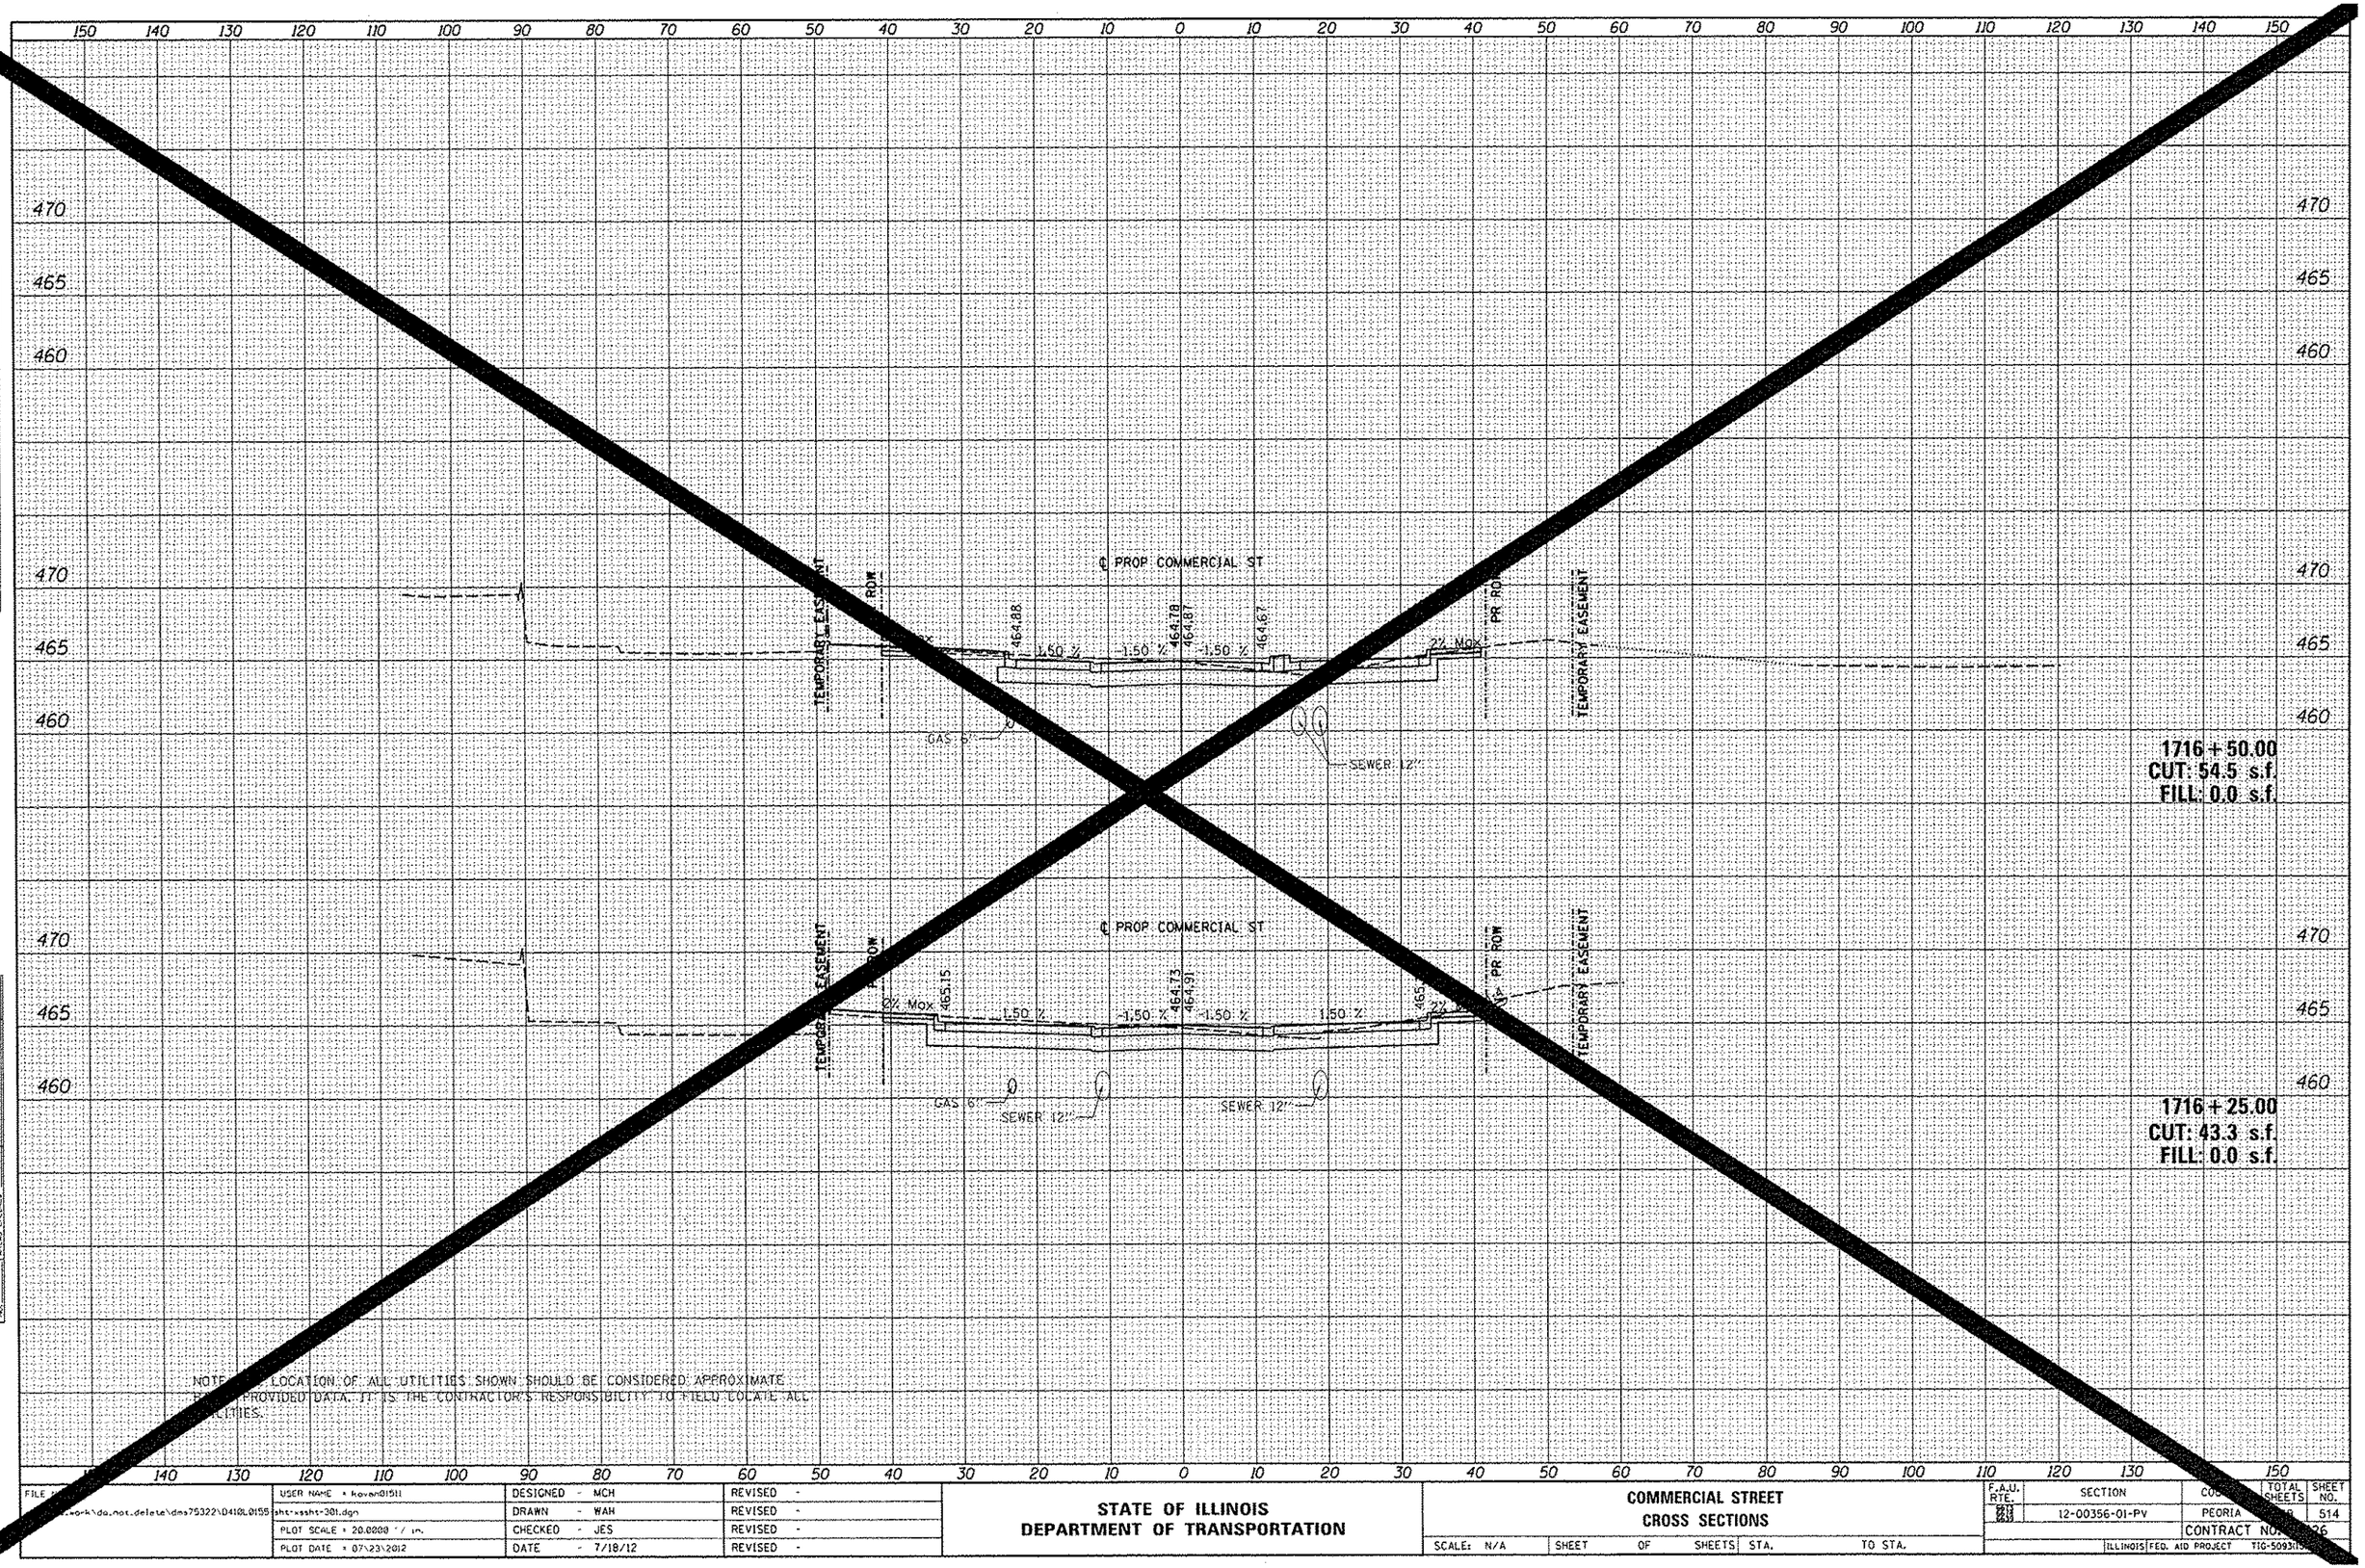

FINAL SURVEY — NOTE BOOK — NO. — SURVEYED — PLOTTED — TEMPLATE — AREAS — AREAS CHECKED — BY — DATE

ORIGINAL SURVEY — NOTE BOOK — NO. — SURVEYED — PLOTTED — TEMPLATE — AREAS — AREAS CHECKED — BY — DATE

TERRA ENGINEERING LTD.

FILE ...eer-k\do.not.delete\dms75322\D4181L0155-sht-xssht-301.dgn	USER NAME = kevan81511	DESIGNED - MCH	REVISED -
		DRAWN - WAH	REVISED -
	PLOT SCALE = 20.0000 ' / in.	CHECKED - JES	REVISED -
	PLOT DATE = 07\23\2012	DATE - 7/18/12	REVISED -

STATE OF ILLINOIS
DEPARTMENT OF TRANSPORTATION

COMMERCIAL STREET
CROSS SECTIONS

SCALE: N/A | SHEET OF SHEETS | STA. | TO STA.

F.A.U. RTE.	SECTION	COUNTY	TOTAL SHEETS	SHEET NO.
2213 2213 2213	12-00356-01-PV	PEORIA		514
		CONTRACT NO.		26
	ILLINOIS FED. AID PROJECT	TIG-5093(3		