NOTES:
1. INLET FILTERS SHALL BE PROVIDED AT ALL EXISTING STORM SEWER STRUCTURE LOCATIONS.
2. SEE STORM WATER POLUTION PREVENTION PLAN AND PROVISIONS OF THE NPDES PERMIT ILR10 FOR DUST CONTROL CLEANING OF PAVEMENT REQUIREMENTS.

LEGEND
INLET FILTERS ⊠

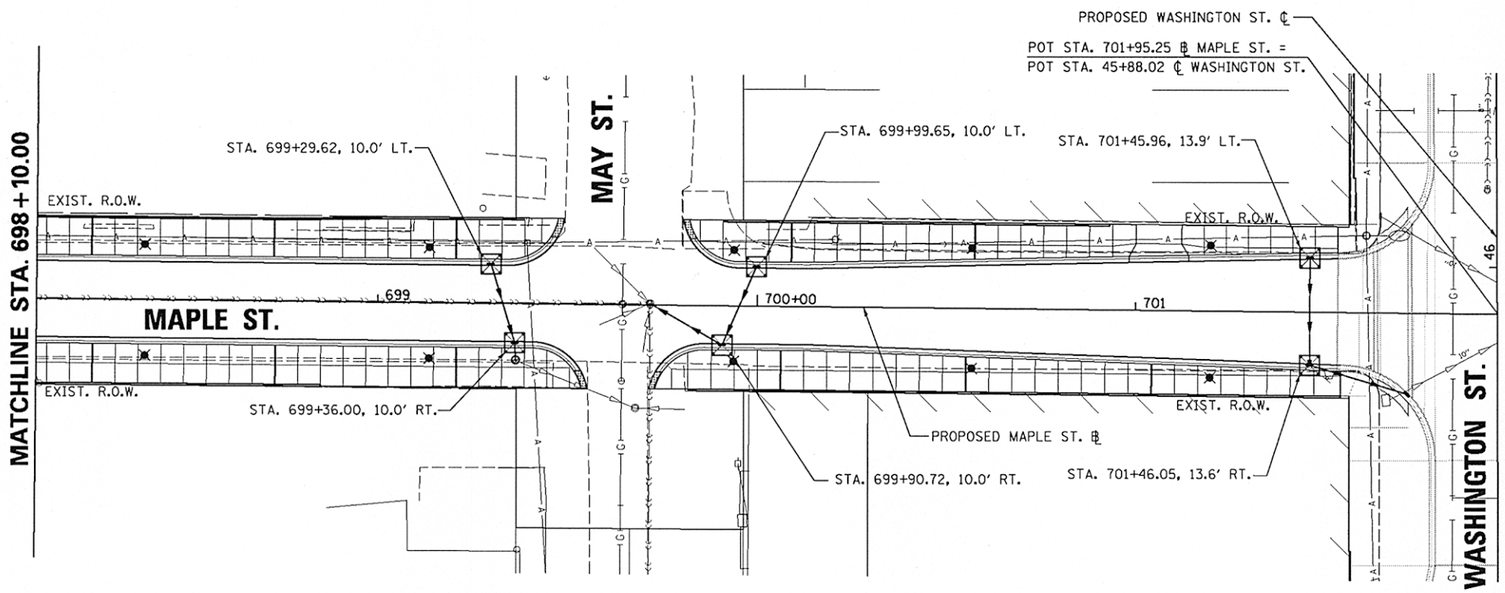

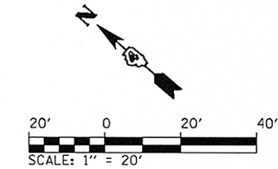

© Copyright CMT, Inc.

CMT
CRAWFORD, MURPHY & TILLY, INC.
CONSULTING ENGINEERS
License No. 184-000613

PLAN
SURVEYED
PLOTTED
ALIGNMENT CHECKED
ELEVATIONS CHECKED
CADD FILE NAME
NOTE BOOK
NO.
BY
DATE

PROFILE
SURVEYED
PLOTTED
GRADES CHECKED
ELEVATIONS CHECKED
STRUCTURE NO(S)/PAYMS CHKD
NOTE BOOK
NO.
BY
DATE

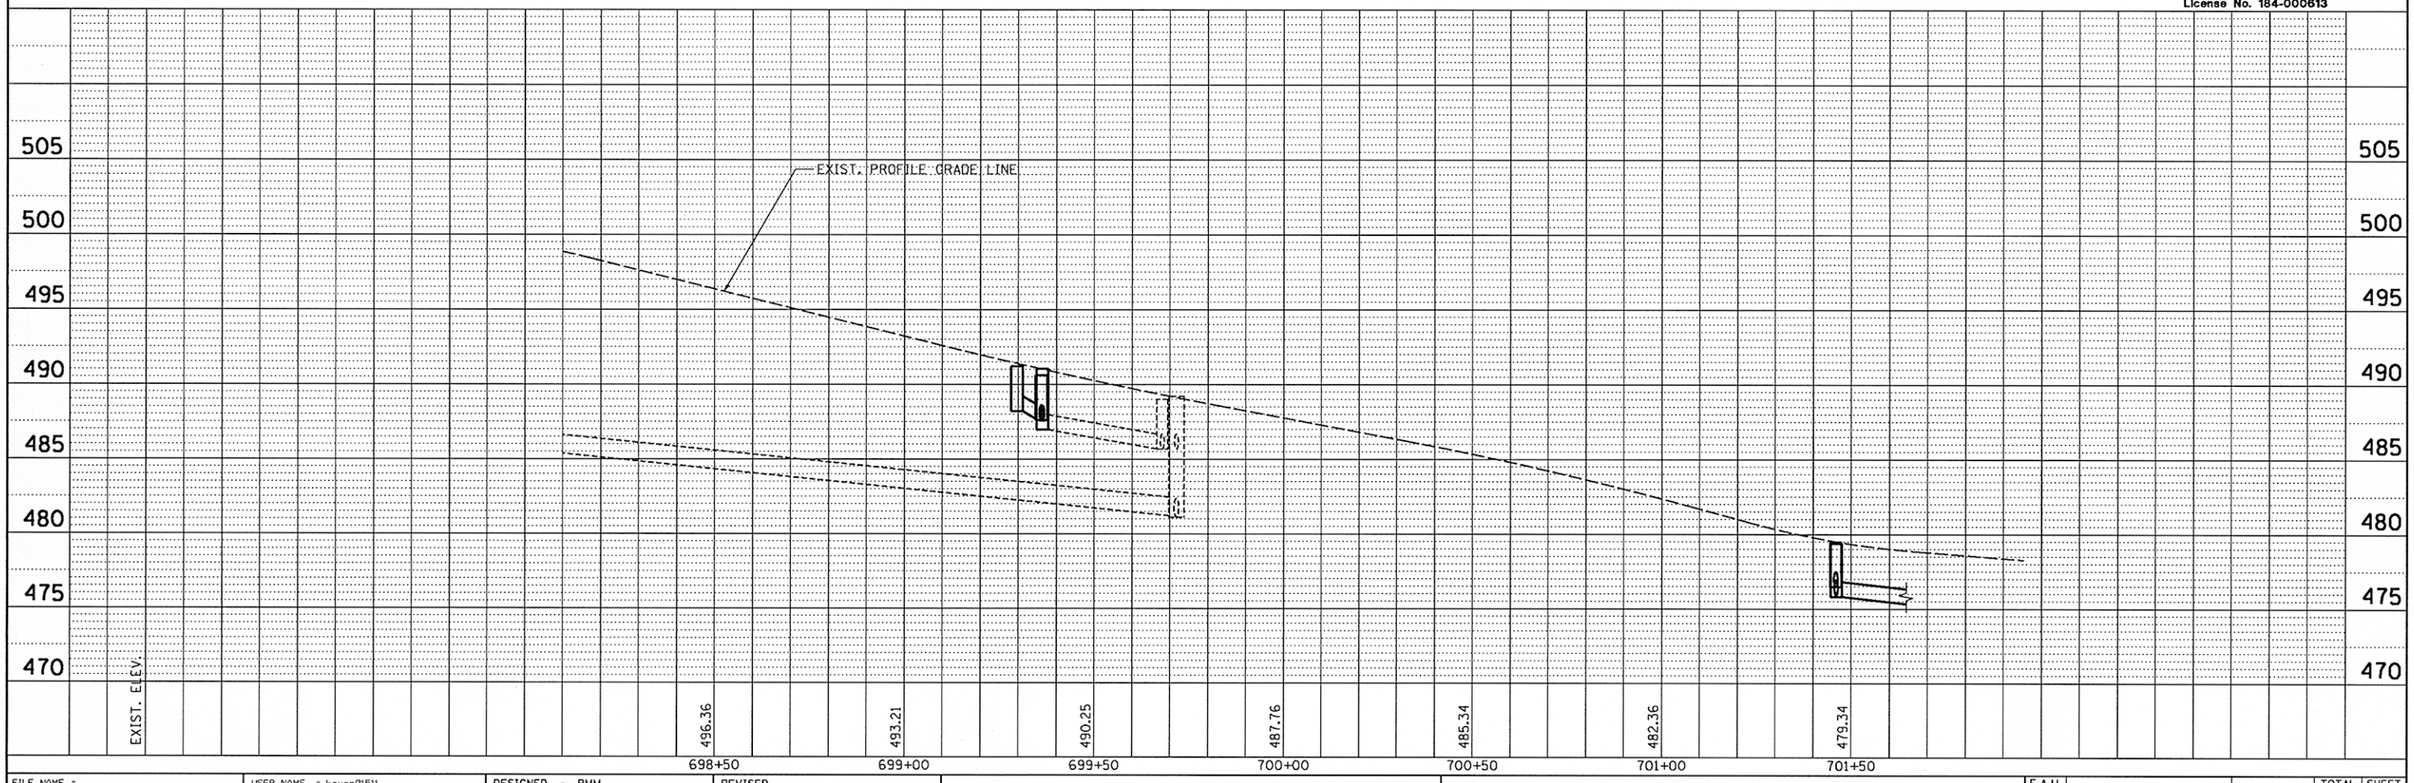

FILE NAME = c:\pwise.work\do_not.delete\dms73328\D4104155-sht-eros05.dgn	USER NAME = kovan01511	DESIGNED - RMM	REVISED -
		DRAWN - RJE	REVISED -
	PLOT SCALE = 39.9999 ′ / in.	CHECKED - EJH	REVISED -
	PLOT DATE = 07\23\2012	DATE - 7/18/12	REVISED -

STATE OF ILLINOIS
DEPARTMENT OF TRANSPORTATION

MAPLE STREET
EROSION CONTROL PLAN

SCALE: 1″ = 20′ | SHEET NO. OF SHEETS | STA. 698+10.00 TO STA. 701+54.14

F.A.U RTE.	SECTION	COUNTY	TOTAL SHEETS	SHEET NO.
9273 9433	12-00356-01-PV	PEORIA	519	201
		CONTRACT NO.89626		
	ILLINOIS FED. AID PROJECT TIG-5093(158)			