738 STA. 594+17.24, 19.5' RT.
DRYWELL, TY G-1, 4' DIA.
RIM = 501.94
INV (SE) = 498.37
INV (SW) = 497.63
INV (NE) = 497.54 (EX.)

739 STA. 594+14.29, 11.0' LT.
INLET TY G-1
RIM = 502.23
INV (NE) = 498.88 (EX.)
INV (SW) = 497.89 (EX.)

740 STA. 594+14.83, 22.1' LT.
INLET TY B, T-1 F, CL
RIM = 502.80
INV (NE) = 499.80 (EX.)
INV (SW) = 499.10 (EX.)

741 STA. 595+23.12, 21.1' RT.
INLET TY G-1
RIM = 502.13
INV (SE) = 497.91

743 STA. 595+21.86, 20.7' LT.
DRYWELL, TY G-1, 4' DIA.
RIM = 502.09
INV (W) = 499.09

245 STA. 594+13.81, 1.0' LT.
EX. MH, 4' DIA., T-1 F, CL
RIM = 502.49
INV (NE) = 496.79 (EX.)
INV (SW) = 496.79 (EX.)
INV (NW) = 486.94 (EX.)
INV (SE) = 486.94 (EX.)

742 STA. 595+15.50, 0.5' RT.
EX. MH, 5' DIA., T-1 F, CL
RIM = 502.41
INV (E) = 498.91
INV (W) = 497.07
INV (NW) = 486.90 (EX.)
INV (SE) = 486.80 (EX.)

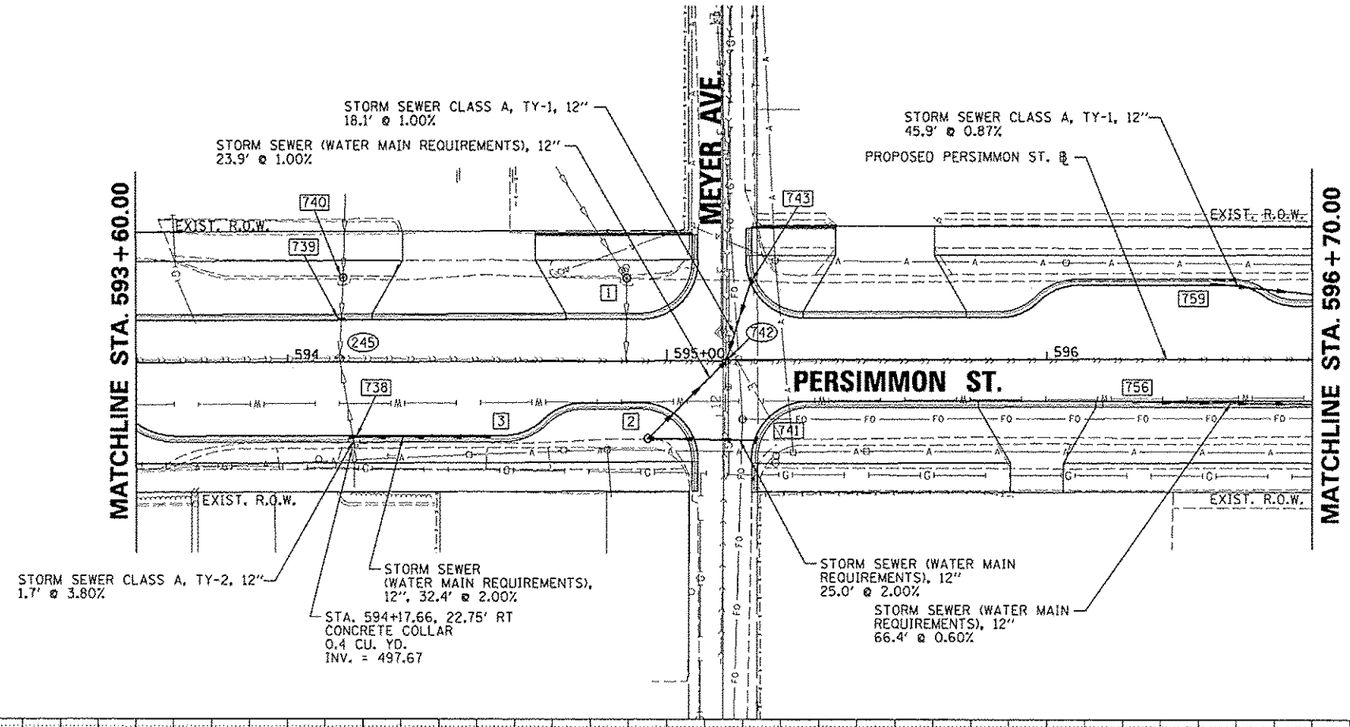

756 STA. 595+23.53, 11.0' RT.
INLET TY G-1
RIM = 501.82
INV (SE) = 499.00

759 STA. 596+43.97, 19.5' LT.
INLET TY G-1
RIM = 501.54
INV (SE) = 499.00

1 STA. 594+89.65, 21.8' LT.
INLET TY B, T-1 F, CL
RIM = 502.72
INV (N) = 500.56 (EX.)
INV (SW) = 500.56 (EX.)

2 STA. 595+06.90, 20.1' RT.
MH, TY A, 5' DIA.,
WITH SPECIAL F&G
RIM = 501.93
INV (SE) = 497.41
INV (E) = 497.31

3 STA. 594+52.64, 19.5' RT.
INLET TY G-1
RIM = 501.91
INV (NW) = 499.02

N

20' 0 20' 40'
SCALE: 1" = 20'

© Copyright CMT, Inc.

CMT
CRAWFORD, MURPHY & TILLY, INC.
CONSULTING ENGINEERS
License No. 184-000613

PLAN
SURVEYED
PLOTTED
ALIGNMENT CHECKED
RT. OF WAY CHECKED
CADD FILE NAME
NOTE BOOK
NO.
BY DATE

PROFILE
SURVEYED
PLOTTED
GRADES CHECKED
B.M.
STRUCTURE NOTATION CHKD
NOTE BOOK
NO.
BY DATE

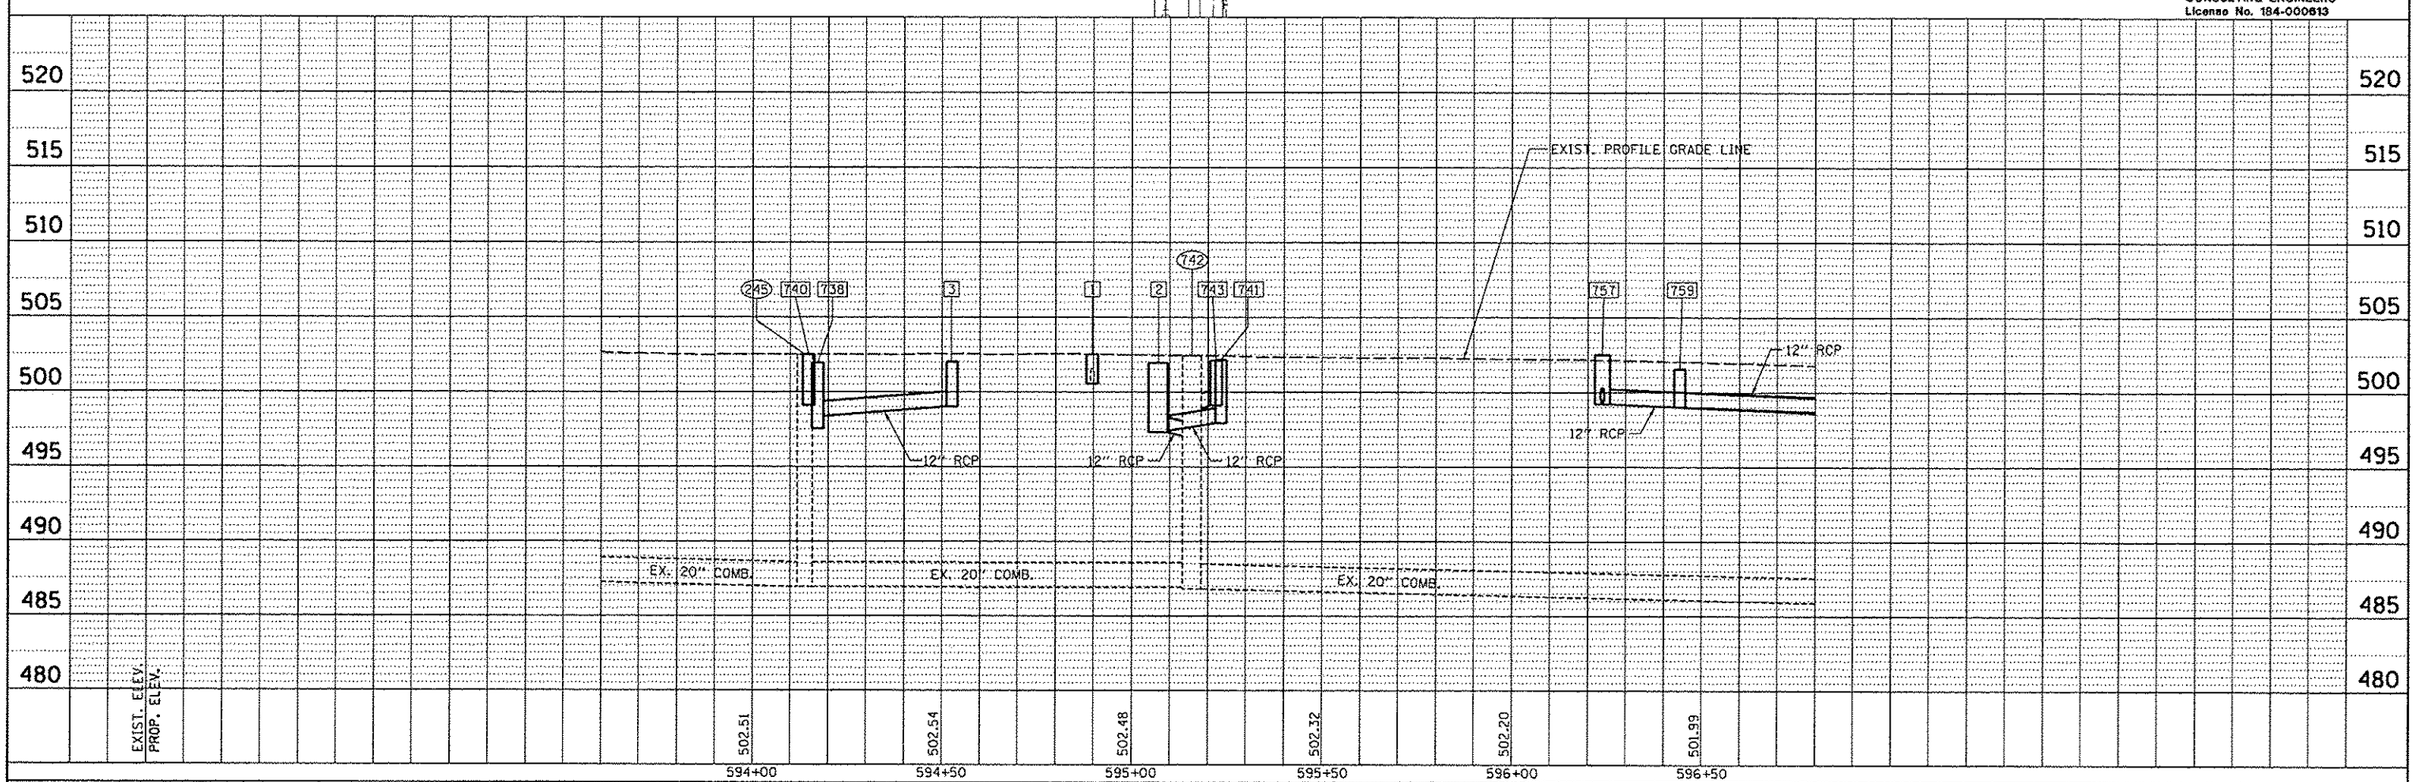

FILE NAME = c:\pwise.work\dc.not.delete\dms73472\D4100155-sht-drain-pnpl01.dgn	USER NAME = kevan01511	DESIGNED - RMM	REVISED -
		DRAWN - RJE	REVISED -
	PLOT SCALE = 39.9999 ' / in.	CHECKED - EJH	REVISED -
	PLOT DATE = 07\23\2012	DATE - 7/18/12	REVISED -

STATE OF ILLINOIS
DEPARTMENT OF TRANSPORTATION

PERSIMMON STREET
DRAINAGE PLAN AND PROFILE

SCALE: 1" = 20' | SHEET NO. OF SHEETS | STA. 593+60.00 TO STA. 596+70.00

F.A.U RTE.	SECTION	COUNTY	TOTAL SHEETS	SHEET NO.
2013 2012	12-00356-01-PV	PEORIA	519	227

CONTRACT NO.89626

ILLINOIS FED. AID PROJECT TIG-5093(158)