ALL KEYED NOTES APPLY TO THIS SHEET ONLY.

KEYED NOTES:

1. PORTLAND CEMENT CONCRETE 81400100 - HANDHOLE IDOT STANDARD 814001-02. GROUND HANDHOLE PER IDOT STANDARD 873001-02.
2. 2" CONDUIT, 2#6 AND 1#6 GND FOR CIRCUIT LC2-8 AND 2#6 AND 1#6 GND FOR CIRCUIT LC2-16.
3. 2" CONDUIT, 2#6 AND 1#6 GND FOR CIRCUIT LC2-12.
4. 2" CONDUIT, 2#6 AND 1#6 GND FOR CIRCUIT LC2-8.
5. 2" CONDUIT, 2#6 AND 1#6 GND FOR CIRCUIT LC2-14 AND 2#6 AND 1#6 GND FOR CIRCUIT LC2-16.
6. 2" CONDUIT, 2#6 AND 1#6 GND FOR CIRCUIT LC2-16.
7. 2" CONDUIT, 2#6 AND 1#6 GND FOR CIRCUIT LC2-14.

NOTES:

1. STATIONS AND OFFSETS SHOWN ON THIS SHEET ARE TO THE CENTER OF HANDHOLE AND LIGHT POLE FOUNDATIONS.
2. COORDINATE INSTALLATION OF UNDERGROUND CONDUIT AND LIGHT FIXTURES WITH ALL EXISTING UNDERGROUND SYSTEMS AND PROPOSED LANDSCAPE FEATURES AND PLANTINGS.
3. SEE IRRIGATION PLANS FOR UNDERGROUND CONDUIT AND PIPING. COORDINATE INSTALLATION OF UNDERGROUND FACILITIES.
4. 'F' DESIGNATIONS OF LIGHT FIXTURES SHOWN ON LIGHTING DETAILS SHEET.

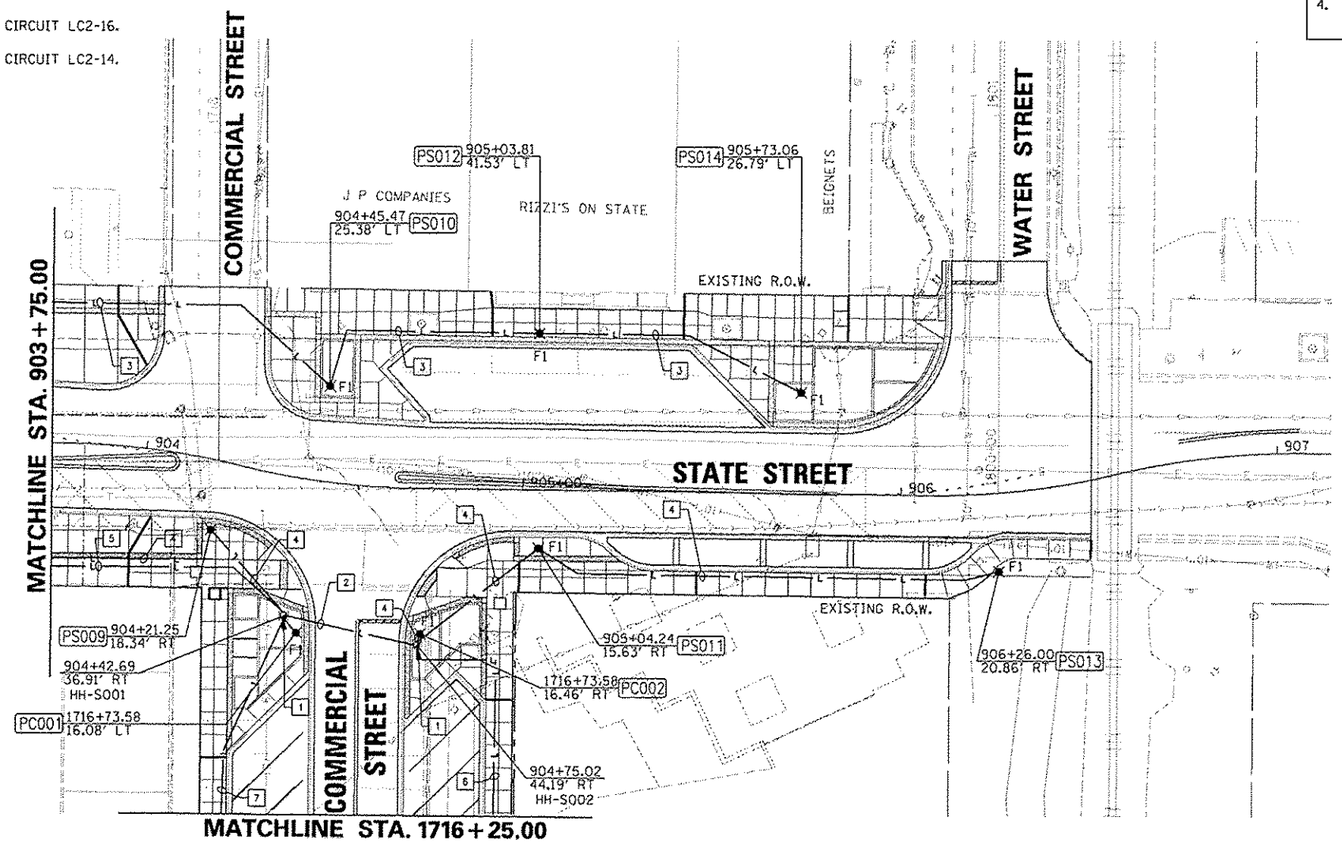

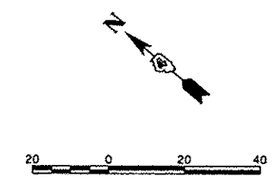

Farnsworth GROUP
7707 N. KNOXVILLE AVE, SUITE 100
PEORIA, ILLINOIS 61614
(309) 689-9888 / (309) 689-9820 Fax
www.f-w.com

FILE NAME = c:\pwise_work\do_not_delete\dms73318\D413L0155-sht-light034.dgn	USER NAME = mansk01390	DESIGNED - JDE	REVISED -	STATE OF ILLINOIS DEPARTMENT OF TRANSPORTATION	STATE STREET LIGHTING PLAN	F.A.U RTE.	SECTION	COUNTY	TOTAL SHEETS / SHEET NO.
	PLOT SCALE = 39.9999 ' / in.	DRAWN - TMT	REVISED -				12-00356-01-PV	PEORIA	519 / 369
	PLOT DATE = 07\23\2012	CHECKED - BMS	REVISED -		SCALE: 1"=20' / SHEET NO. OF SHEETS / STA. 903+75.00 TO STA. 906+50.00			CONTRACT NO.89626	
		DATE - 7/18/12	REVISED -					ILLINOIS FED. AID PROJECT TIG-5093(158)	