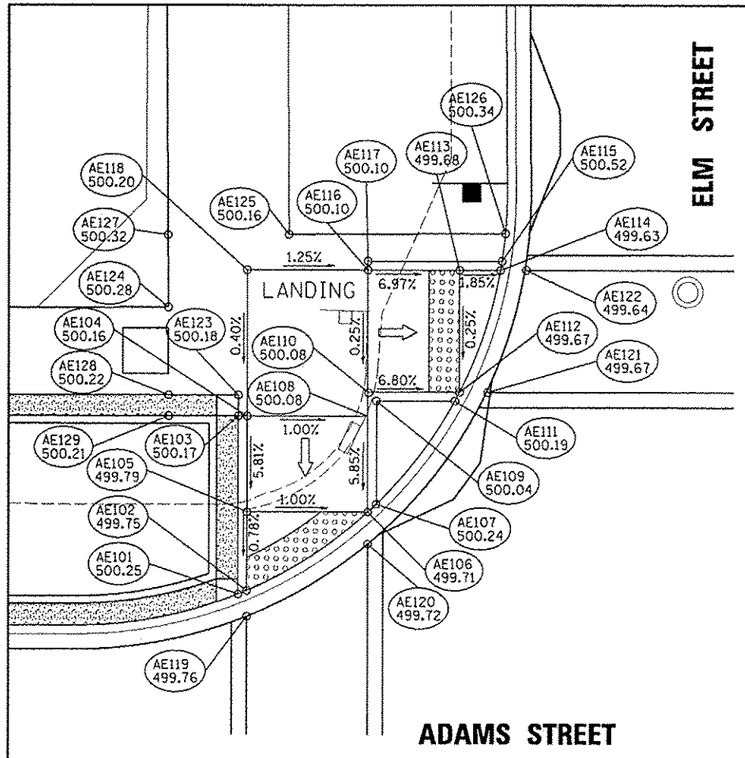

ADAMS STREET AND ELM STREET INTERSECTION
SOUTHWEST SIDEWALK RAMP GRADES

POINT NO.	STATION	OFFSET	SIDE	ELEVATION	LOCATION
AE101	149+83.30	19.66	LT	500.25	TOC
AE102	149+83.87	19.90	LT	499.75	EOP
AE103	149+83.30	31.41	LT	500.17	TOC
AE104	149+83.88	31.41	LT	500.16	TOC
AE105	149+83.88	25.09	LT	499.79	SW
AE106	149+91.87	25.09	LT	499.71	EOP
AE107	149+92.42	25.61	LT	500.24	TOC
AE108	149+91.87	31.41	LT	500.08	SW
AE109	149+92.42	32.42	LT	500.04	TOC
AE110	149+91.92	32.95	LT	500.08	TOC
AE111	149+97.59	32.42	LT	500.19	TOC
AE112	149+97.90	33.00	LT	499.67	EOP
AE113	149+97.90	41.00	LT	499.69	SW
AE114	150+00.60	41.00	LT	499.63	EOP
AE115	150+00.70	41.58	LT	500.52	TOC
AE116	149+91.87	41.00	LT	500.10	TOC
AE117	149+91.87	41.58	LT	500.10	TOC
AE118	149+83.88	41.00	LT	500.20	SW
AE119	149+83.87	18.18	LT	499.76	CW
AE120	149+91.87	22.98	LT	499.72	CW
AE121	149+99.76	33.00	LT	499.68	CW
AE122	150+02.31	41.00	LT	499.64	CW
AE123	149+83.30	32.79	LT	500.18	SW
AE124	149+78.67	38.55	LT	500.28	SW
AE125	149+86.64	43.33	LT	500.16	SW
AE126	150+00.93	43.40	LT	500.34	SW
AE127	149+78.64	43.29	LT	500.32	SW
AE128	149+78.70	32.79	LT	500.22	SW
AE129	149+78.70	31.41	LT	500.21	SW

ADAMS STREET AND ELM STREET INTERSECTION
NORTHWEST SIDEWALK RAMP GRADES

POINT NO.	STATION	OFFSET	SIDE	ELEVATION	LOCATION
AE200	150+30.51	41.58	LT	499.95	TOC
AE201	150+30.62	41.06	LT	499.51	SW
AE202	150+33.36	41.00	LT	499.56	SW
AE203	150+38.82	41.00	LT	499.86	TOC
AE204	150+38.83	41.58	LT	499.86	TOC
AE205	150+38.82	33.00	LT	499.82	SW
AE206	150+33.37	32.99	LT	499.52	SW
AE207	150+36.03	28.78	LT	499.98	BOC
AE208	150+29.01	41.00	LT	499.51	CW
AE209	150+31.60	33.00	LT	499.53	CW
AE210	150+30.09	43.54	LT	499.95	SW
AE211	150+38.83	43.58	LT	499.87	SW
AE212	150+47.14	39.29	LT	499.83	SW
AE213	150+38.57	25.88	LT	499.99	SW
AE214	150+47.15	43.62	LT	499.85	SW
AE215	150+47.15	41.58	LT	499.84	SW
AE216	150+47.14	32.79	LT	499.80	SW

EOP	= EDGE OF PAVEMENT
BOC	=BACK OF CURB
SW	=SIDEWALK
TOC	=TOP OF CURB
CW	=CROSSWALK

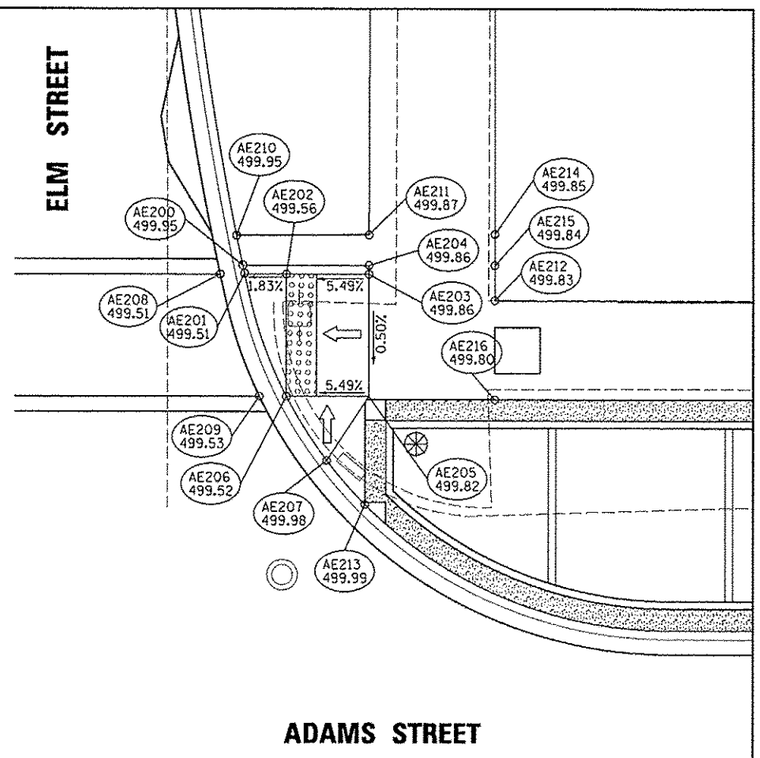

ADAMS STREET AND ELM STREET INTERSECTION
EAST SIDEWALK RAMP GRADES

POINT NO.	STATION	OFFSET	SIDE	ELEVATION	LOCATION
AE300	149+83.81	12.58	RT	499.74	SW
AE301	149+91.81	12.58	RT	499.72	SW
AE302	149+83.87	18.58	RT	500.18	SW
AE303	149+91.87	18.58	RT	500.18	SW
AE304	149+96.81	12.58	RT	500.15	BOC
AE305	149+78.81	12.58	RT	500.20	BOC
AE306	149+91.87	11.00	RT	499.72	CW
AE307	149+83.87	11.00	RT	499.75	CW
AE308	149+70.13	21.41	RT	500.09	SW
AE309	149+70.13	26.41	RT	500.20	SW
AE310	149+83.87	21.41	RT	500.21	SW
AE311	149+83.87	26.41	RT	500.26	SW
AE312	149+91.87	21.41	RT	500.21	SW
AE313	149+91.87	26.41	RT	500.26	SW
AE314	150+23.38	21.41	RT	500.22	SW
AE315	150+23.38	26.41	RT	500.25	SW
AE316	149+70.13	12.58	RT	500.23	SW
AE317	150+23.38	12.58	RT	500.15	SW
AE318	149+70.13	39.80	RT	500.33	SW
AE319	149+83.87	39.81	RT	500.39	SW
AE320	149+91.87	39.81	RT	500.39	SW
AE321	150+23.38	39.82	RT	500.38	SW

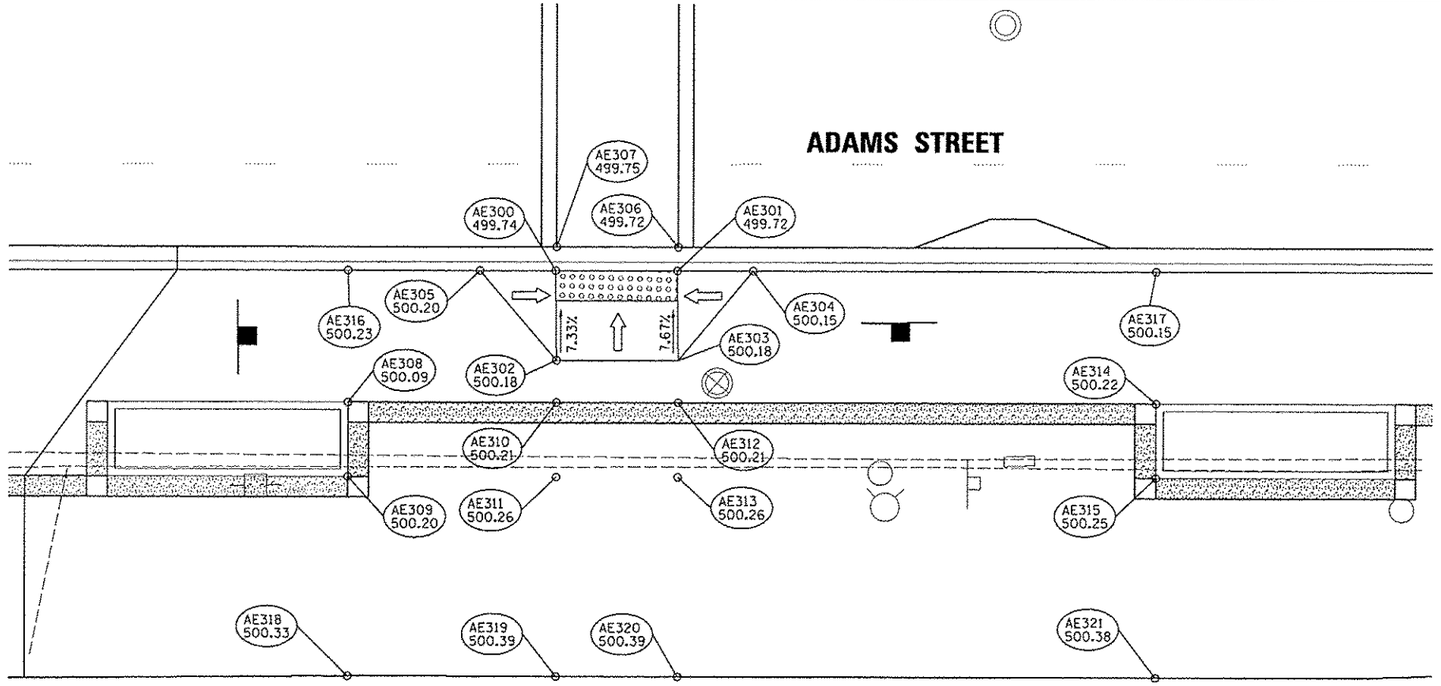

LEGEND
AE101 474.23
ADAMS STREET AND ELM STREET SIDEWALK GRADING POINT NUMBER
POINT ELEVATION

N

5 0 5 10

HANSON

FILE NAME =	USER NAME = monak81398	DESIGNED - DLC	REVISED -
e:\pwise_work\do_not_delete\dms73308\04SL0155-sht-details003.dgn		DRAWN - RLA	REVISED -
	PLOT SCALE = 10.0000 ' / in.	CHECKED - KNB	REVISED -
	PLOT DATE = 07\23\2012	DATE - 7/18/12	REVISED -

STATE OF ILLINOIS
DEPARTMENT OF TRANSPORTATION

ADAMS STREET AND ELM STREET
SIDEWALK RAMP DETAIL

SCALE: 1"=5' | SHEET NO. OF SHEETS | STA. 149+00 TO STA. 151+00

F.A.U RTE.	SECTION	COUNTY	TOTAL SHEETS	SHEET NO.
	12-00356-01-PV	PEORIA	519	390
		CONTRACT NO.89626		
	ILLINOIS FED. AID PROJECT	TIG-5093(158)		