ORIGINAL SURVEY		BY	DATE
NOTE BOOK	SURVEYED		
	PLOTTED		
NO.	TEMPLATE		
	AREAS		
	AREAS CHECKED		

HANSON

FINAL SURVEY		BY	DATE
NOTE BOOK	SURVEYED		
	PLOTTED		
NO.	TEMPLATE		
	AREAS		
	AREAS CHECKED		

FILE NAME = c:\projects\work\do-not-delete\dgn\73300\D4108105.dgn

USER NAME = hoyem@ish

PLOT SCALE = 20.0000 ' / in.

PLOT DATE = 6/7/2013

DESIGNED - DLC

DRAWN - DLC

CHECKED - KNB

DATE - 7/10/12

REVISED -

REVISED -

REVISED -

STATE OF ILLINOIS
DEPARTMENT OF TRANSPORTATION

ADAMS STREET
CROSS SECTIONS

SCALE: N/A

SHEET NO. OF SHEETS

STA. 153+80.00 TO STA. 154+65.00

F.A.U. RTE. 122

SECTION 12-00356-01-PV

COUNTY PEORIA

CONTRACT NO. 89626

TOTAL SHEETS 519

SHEET NO. 427

ILLINOIS FED. AID PROJECT TGC-3093(158)

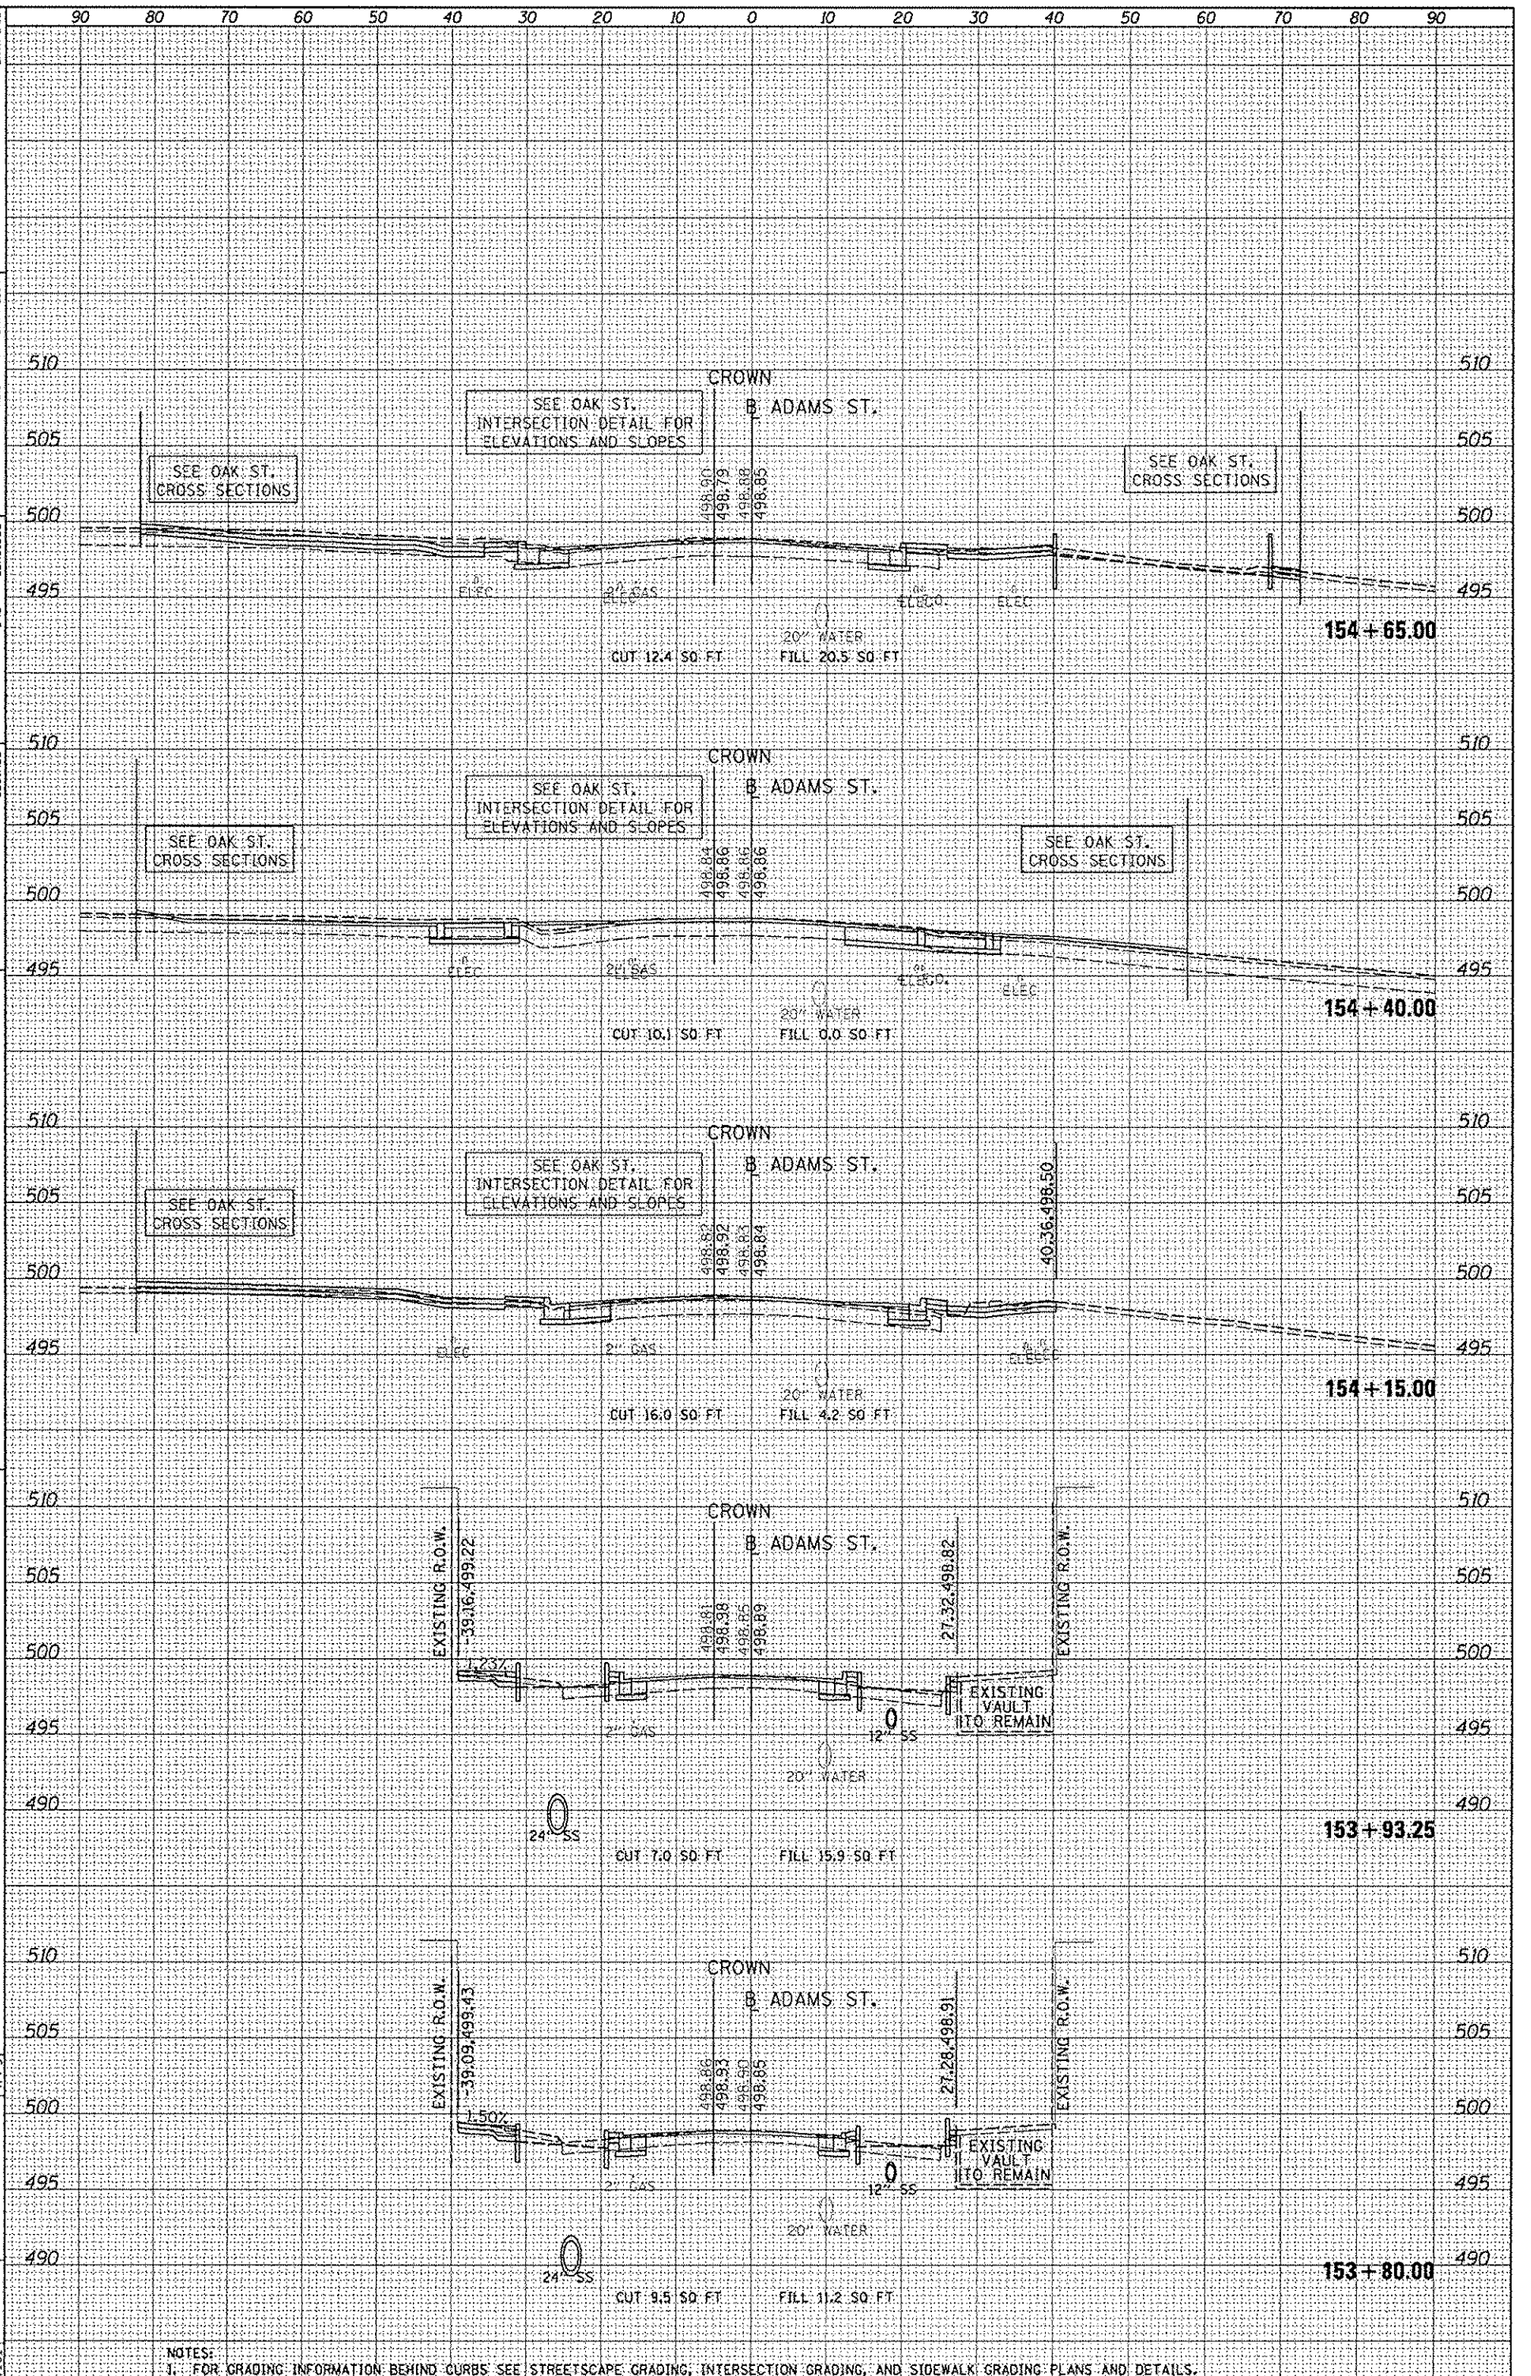

NOTES:
1. FOR GRADING INFORMATION BEHIND CURBS SEE STREETSCAPE GRADING, INTERSECTION GRADING, AND SIDEWALK GRADING PLANS AND DETAILS. SLOPES SHOWN ARE FOR REFERENCE ONLY AND DO NOT TAKE PRIORITY OVER THE RESPECTIVE GRADING PLANS AND DETAILS.
2. EARTHWORK ASSOCIATED WITH PLANTER BOX CONSTRUCTION IS NOT INCLUDED HERE. SEE STREETSCAPE PLANS, DETAILS, AND SPECIAL PROVISIONS.