F.A.P. RTE.	SECTION	COUNTY	TOTAL SHEETS	SHEET NO.
*	2007-014DM	LAKE&DuPAGE	18	5
STA.		TO STA.		
FED. ROAD DIST. NO.	ILLINOIS	FED. AID PROJECT		

* F.A.P. 337
F.A.P. 432
F.A.P. 870

CONTRACT NO. 60C51

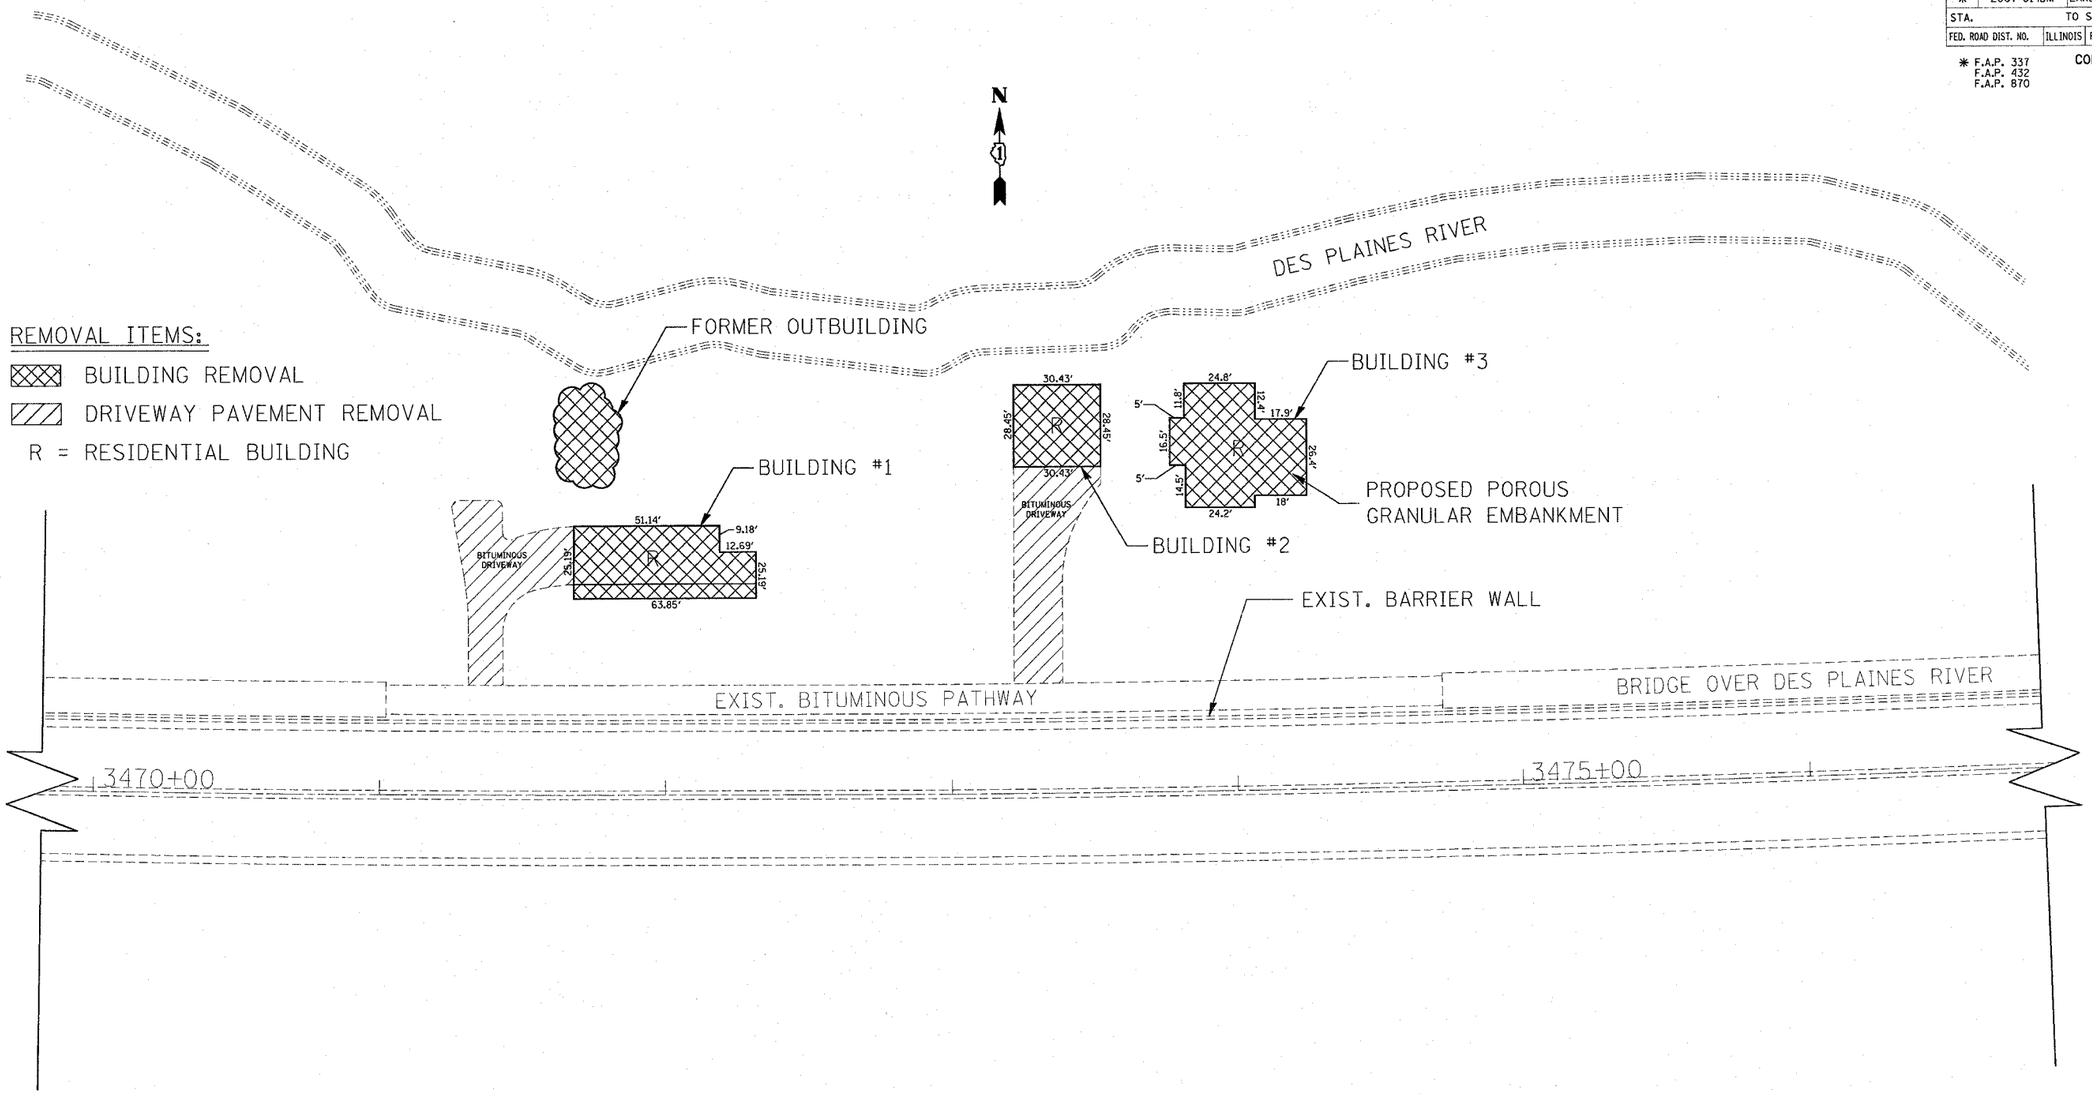

REVISIONS NAME	DATE

ILLINOIS DEPARTMENT OF TRANSPORTATION

DEMOLITION PLAN
LOCATION 1:
F.A.P. RTE. 337/ IL. 22 (HALF DAY RD.)
AT 14736 AND 14746 HALF DAY RD.

SCALE: VERT.
HORIZ.

DATE

DRAWN BY: P. STEED

CHECKED BY