F.A.P RTE.	SECTION	COUNTY	TOTAL SHEETS	SHEET NO.
846	4B-1-R	WILL	87	13
STA. 1301+00	TO STA.1309+00			
FED. ROAD DIST. NO. 1	ILLINOIS	FED. AID PROJECT		

CONTRACT No. 62269

LEGEND

- SIGN
- POWER POLE
- MANHOLE
- DROP INLET
- CULVERT
- TREE TO BE PROTECTED
- TREE TBR
- PROPOSED CONCRETE HEADWALL FOR PIPE UNDERDRAINS

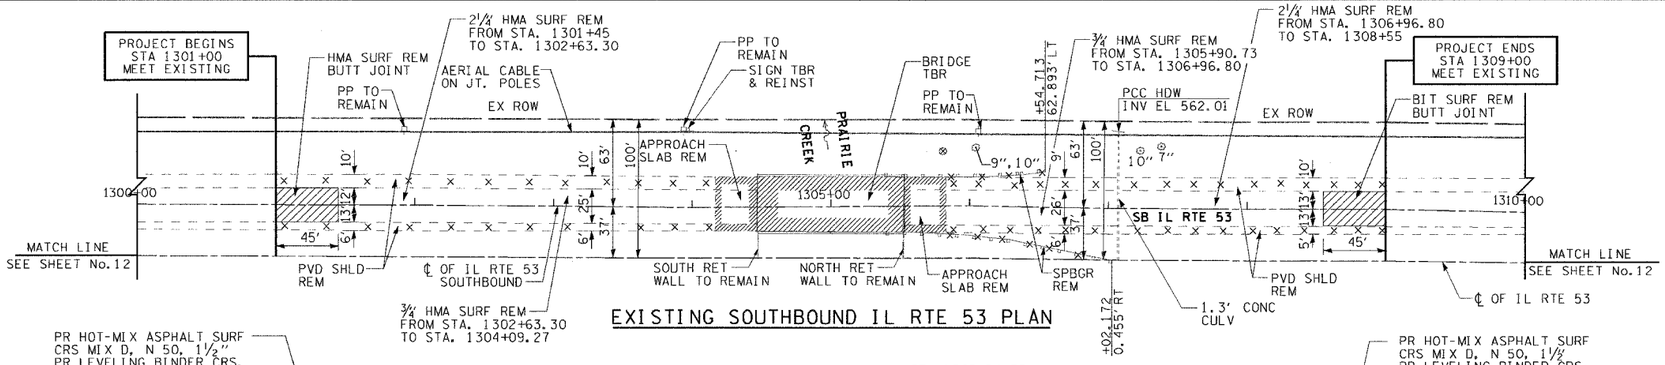

NOTE

1. THE CONTRACTOR SHALL PREVENT DEBRIS FROM FALLING INTO PRAIRIE CREEK, DURING THE REMOVAL OF THE EXISTING BRIDGE STRUCTURES. THIS WORK IS INCLUDED IN THE PAY ITEM FOR REMOVAL OF EXISTING STRUCTURES AND WILL NOT BE PAID FOR SEPARATELY.
2. FOR ALIGNMENT, TIES AND BENCH MARK INFORMATION SEE SHEET No. 7.
3. WHERE THICKNESS OF BINDER COARSE IS LESS THAN 1½", LEVELING BINDER MUST BE USED.
4. FOR UNDERDRAIN OUTLET INVERT ELEVATIONS SEE SHEET No. 12.

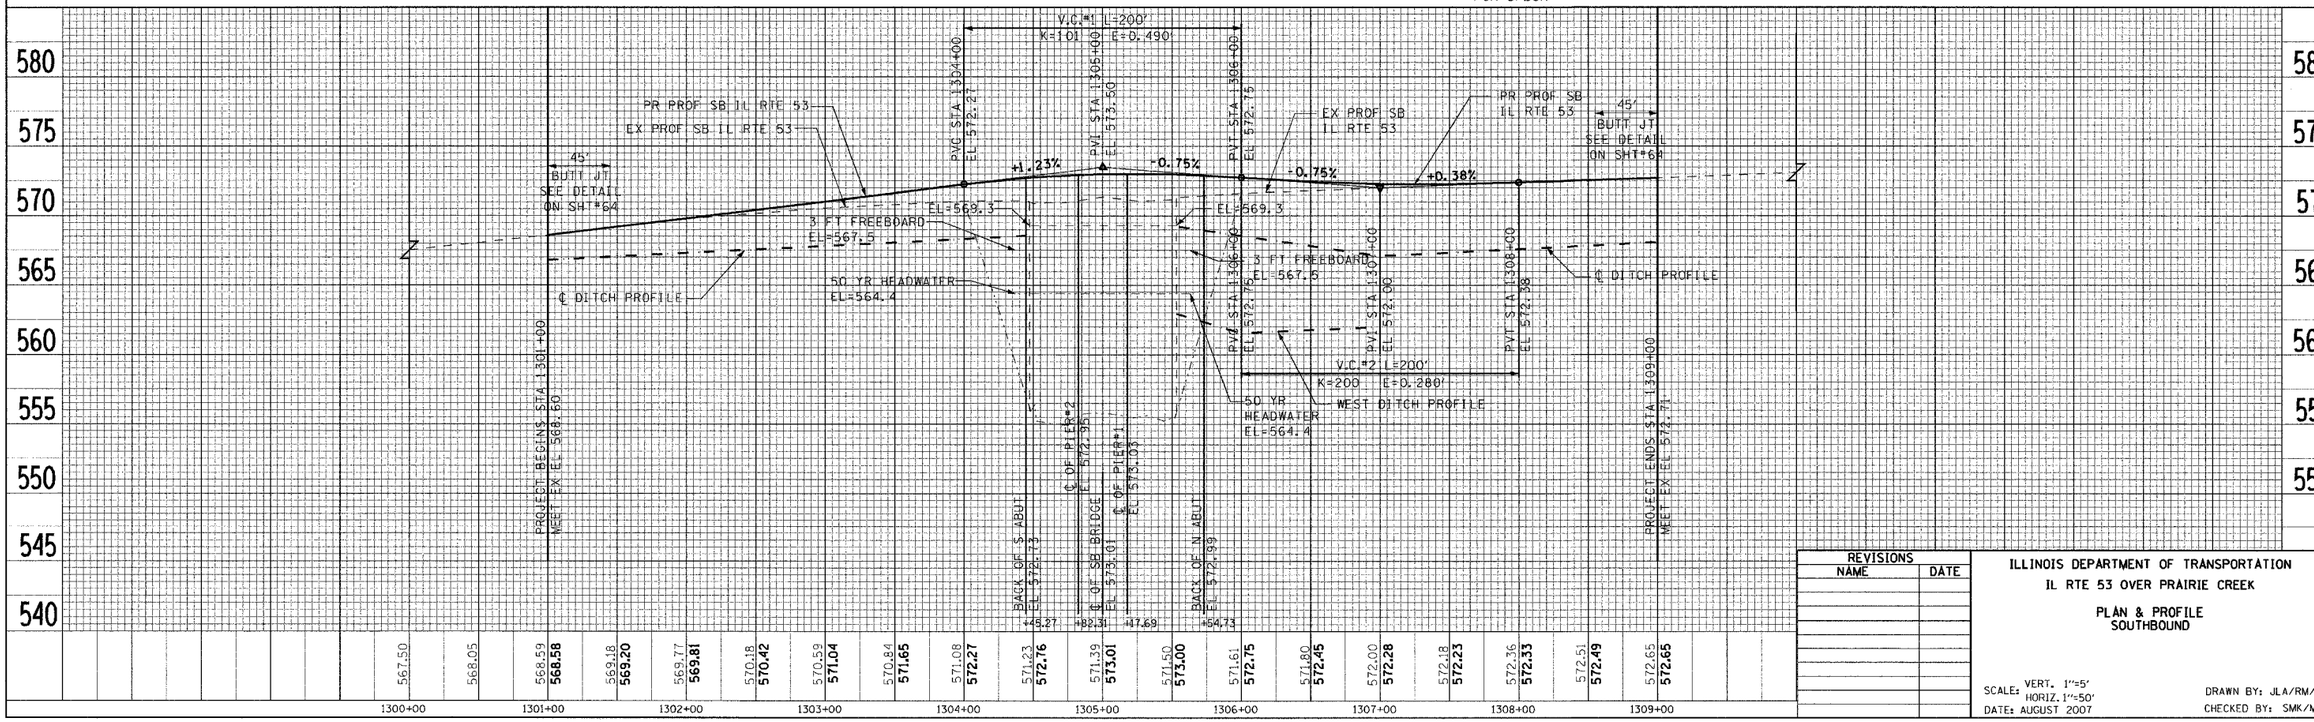

REVISIONS NAME	DATE

ILLINOIS DEPARTMENT OF TRANSPORTATION
IL RTE 53 OVER PRAIRIE CREEK
PLAN & PROFILE SOUTHBOUND

SCALE: VERT. 1"=5' HORIZ. 1"=50'
DATE: AUGUST 2007
DRAWN BY: JLA/RM/FZ
CHECKED BY: SMK/MK