STATE OF ILLINOIS
DEPARTMENT OF TRANSPORTATION

48-1-R	WILL	32	13	

SHEET NO. 6
9 SHEETS

*See Field Cutting Diagram on Sheet 8

SHEET NO. 65H

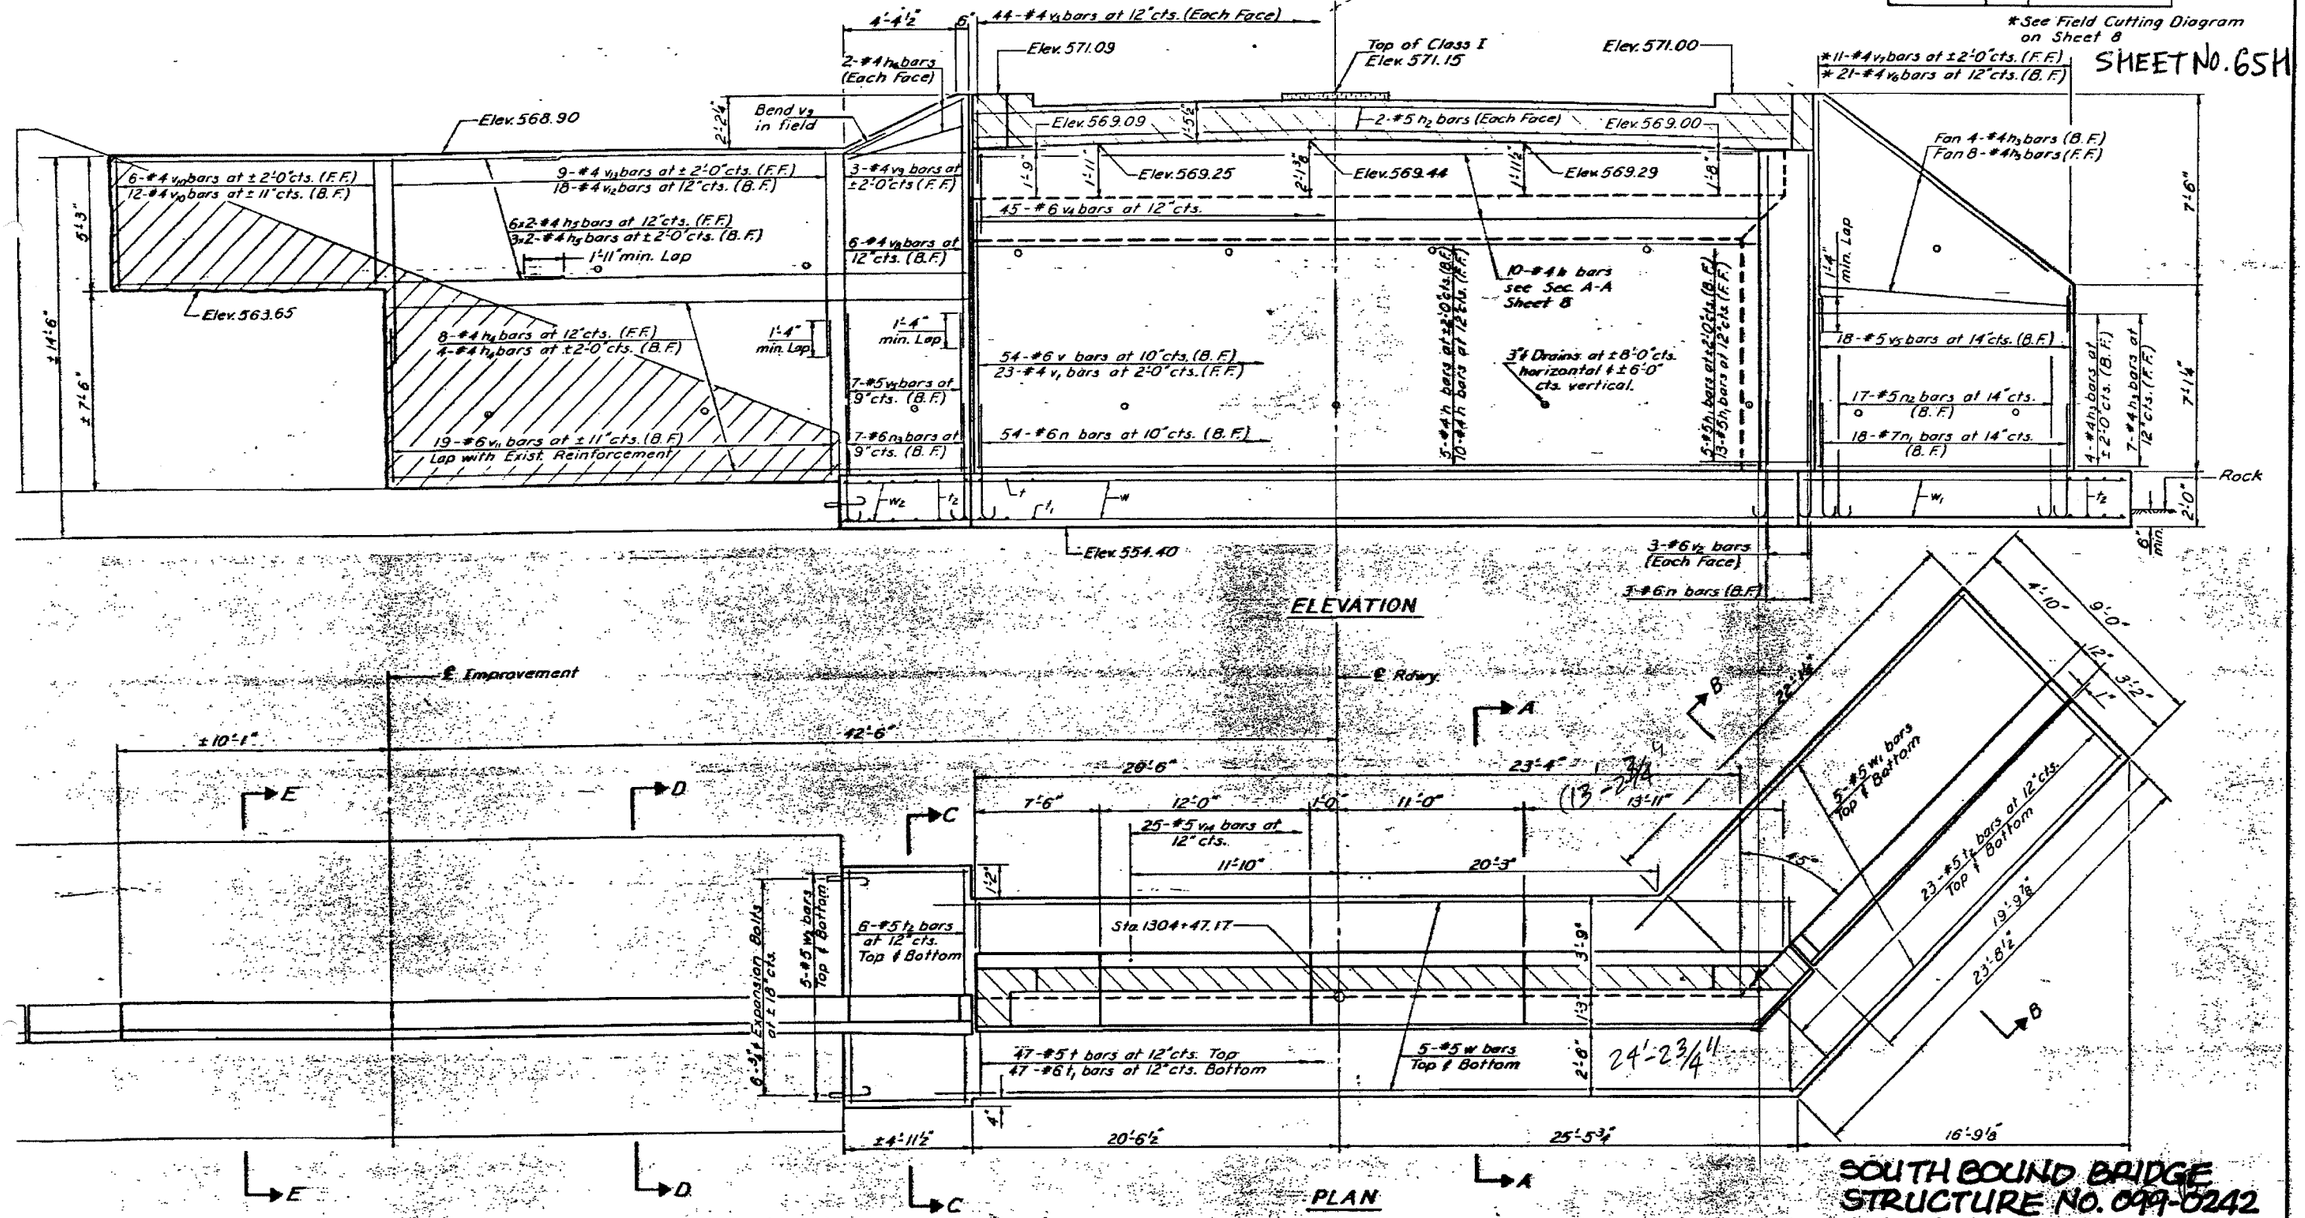

SOUTH BOUND BRIDGE
STRUCTURE NO. 099-0242
EXISTING PLANS

NOTE:
Work this Sheet with Sheet 8

SOUTH ABUTMENT
F.A. RT. 5 SEC. 48-1-R
WILL COUNTY
STA. 1305+00.00

FOR REFERENCE ONLY

DESIGNED [signature]
CHECKED R. K. Cowles
DRAWN R. P. Summer
CHECKED Lee R.K.C.

APRIL 22 1975
EXAMINED [signature]
PASSED
APPROVED