*REF-topo01
*REF-PP01
*REF-prof01

CONTRACT NO. 62845

F.A.P. RTE.	SECTION	COUNTY	TOTAL SHEETS	SHEET NO.
852	18 B-5-R-2	WILL	66	9
STA. 1000+00		TO STA.1010+00		
FED. ROAD DIST. NO. 1	ILLINOIS	FED. AID PROJECT		

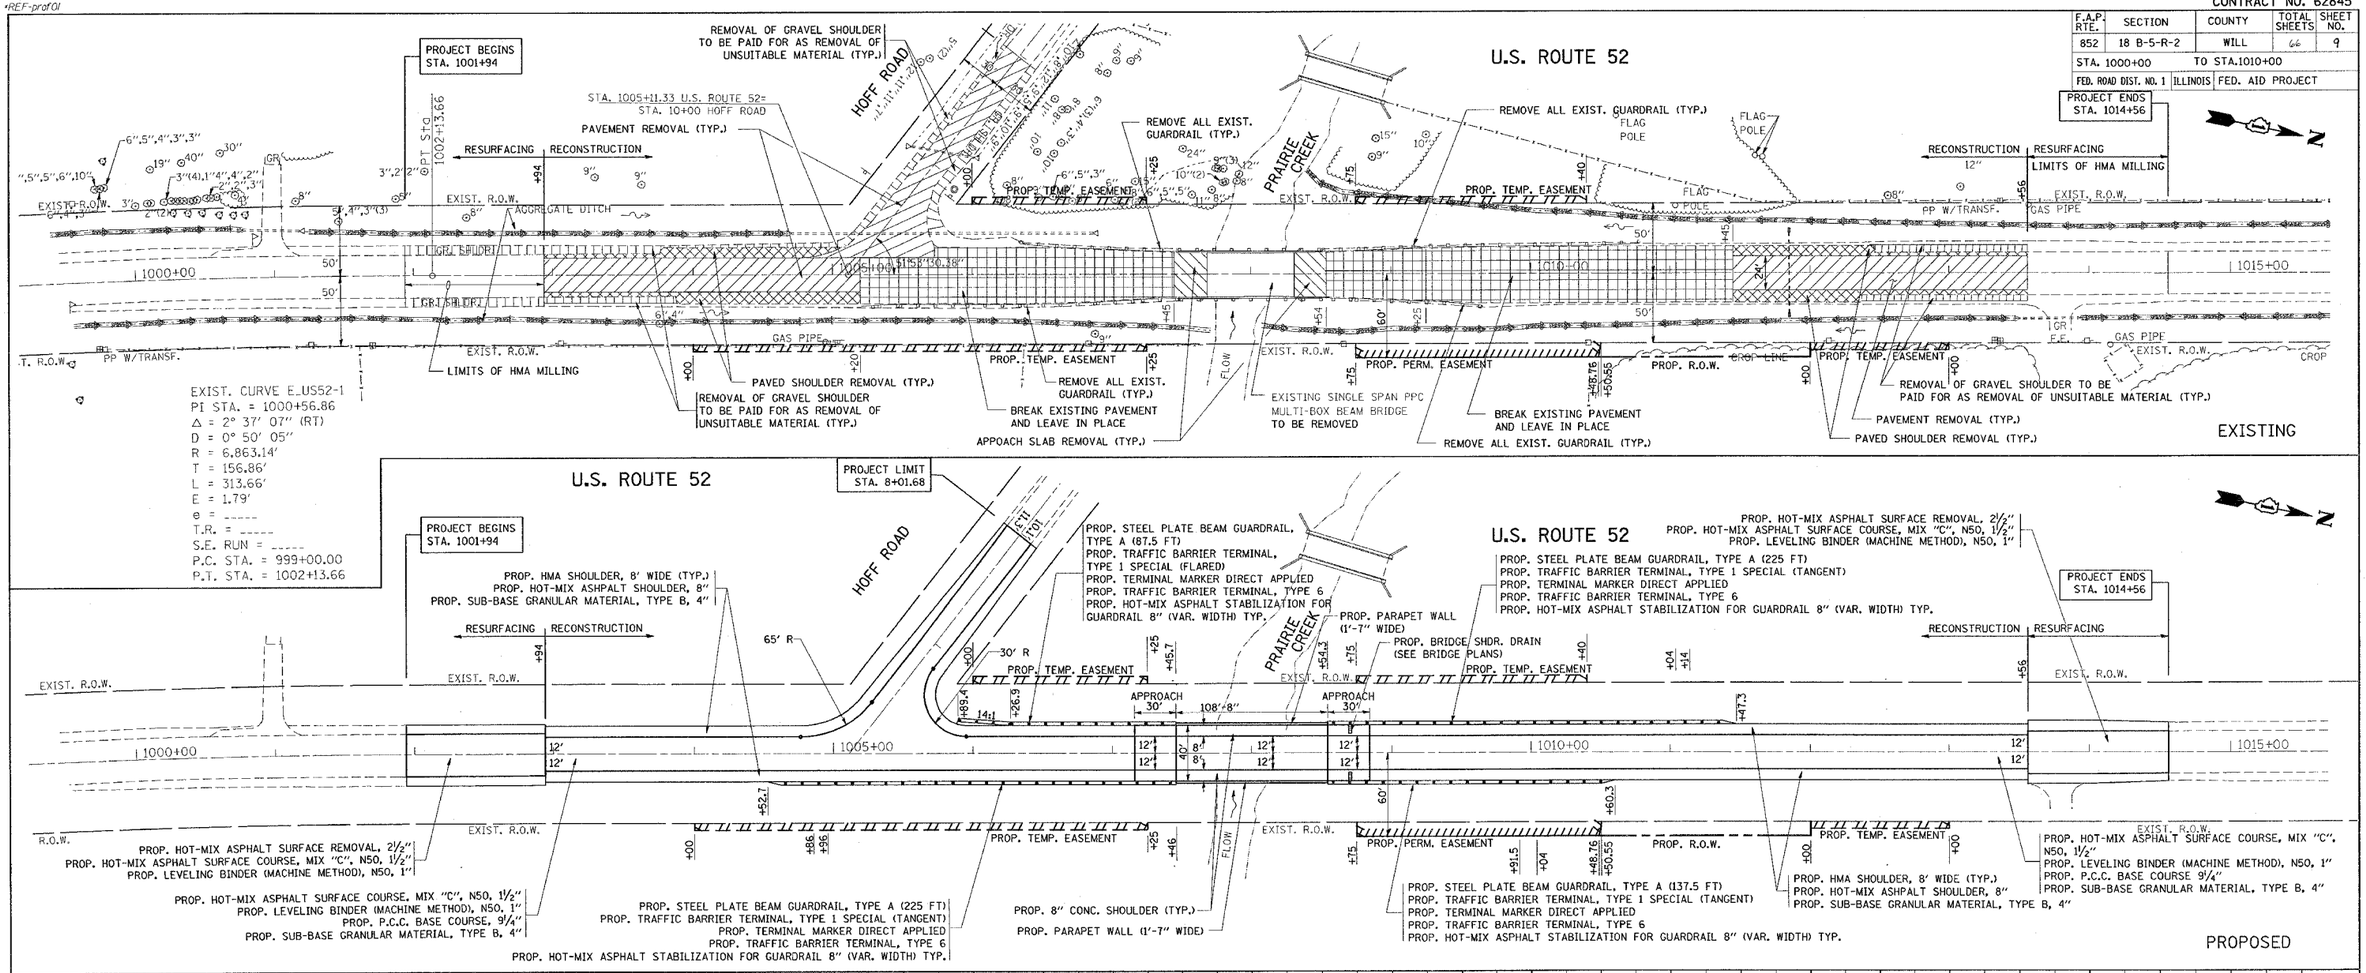

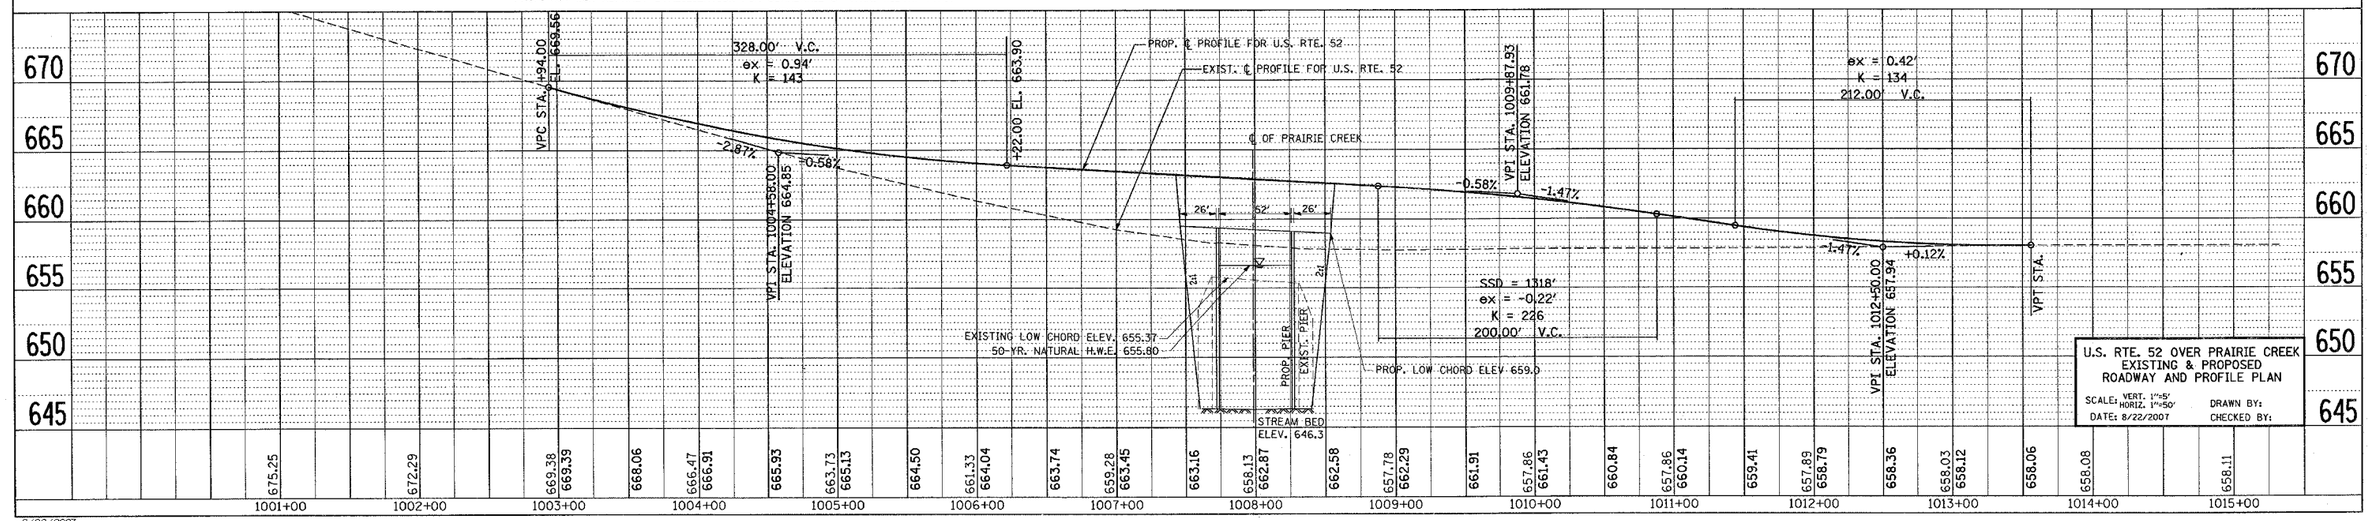

U.S. RTE. 52 OVER PRAIRIE CREEK
EXISTING & PROPOSED
ROADWAY AND PROFILE PLAN

SCALE: VERT. 1″=5′ HORIZ. 1″=50′
DATE: 8/22/2007
DRAWN BY:
CHECKED BY:

8/22/2007
o:\projects\pl4980\sh_rdwy.dgn
ullrichkd