FILE NAME = c:\projects\p149801\xs_us52_sh.m32
PLOT SCALE = 10.0000 ' / IN.
USER NAME = abreush

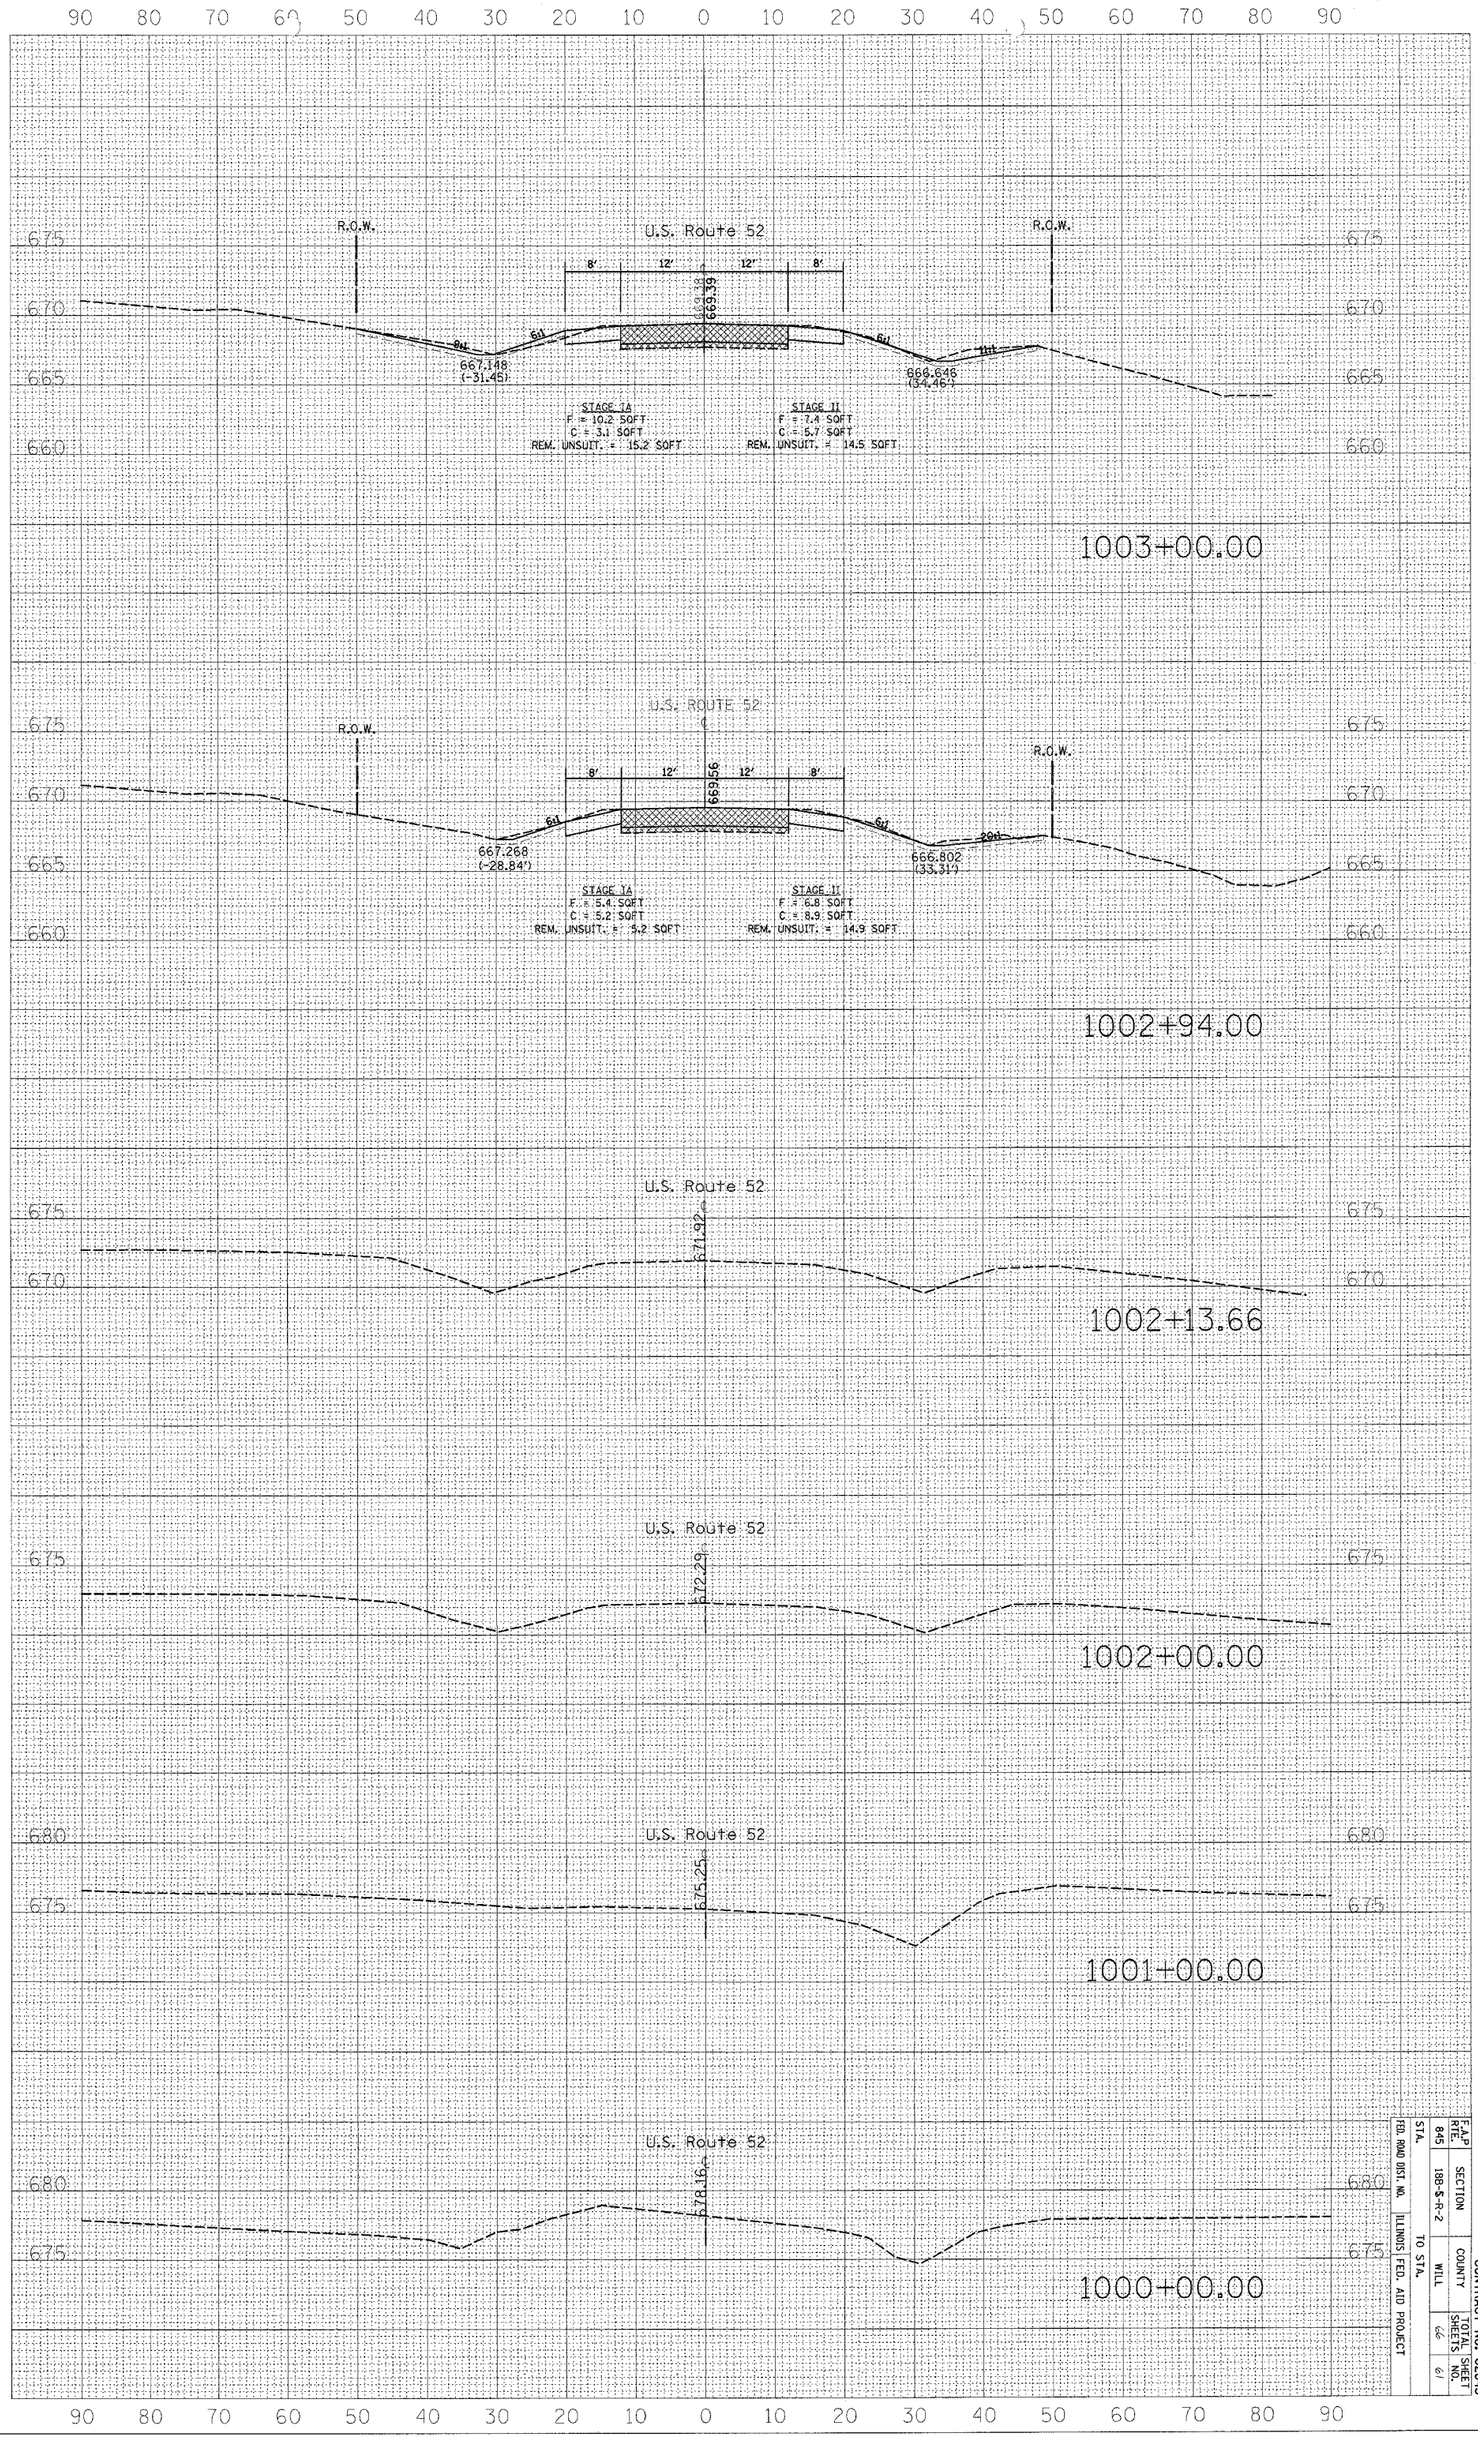

CONTRACT NO. 62845

F.A.P. RTE.	SECTION	COUNTY	TOTAL SHEETS	SHEET NO.
845	18B-S-R-2	WILL	66	61

STA. TO STA.

FED. ROAD DIST. NO. ILLINOIS FED. AID PROJECT