CONTRACT NO. 64237

| F.A.S. RTE. | SECTION | COUNTY | TOTAL SHEETS | SHEET NO. |
|---|---|---|---|---|
| 2079 (US52) | (16,17,18)RS-3 & (16BR)M-1 | CARROLL&OGLE | 232 | 67 |
| STA. | TO STA. | | | |
| FED. ROAD DIST. NO. | ILLINOIS | FED. AID PROJECT | | |

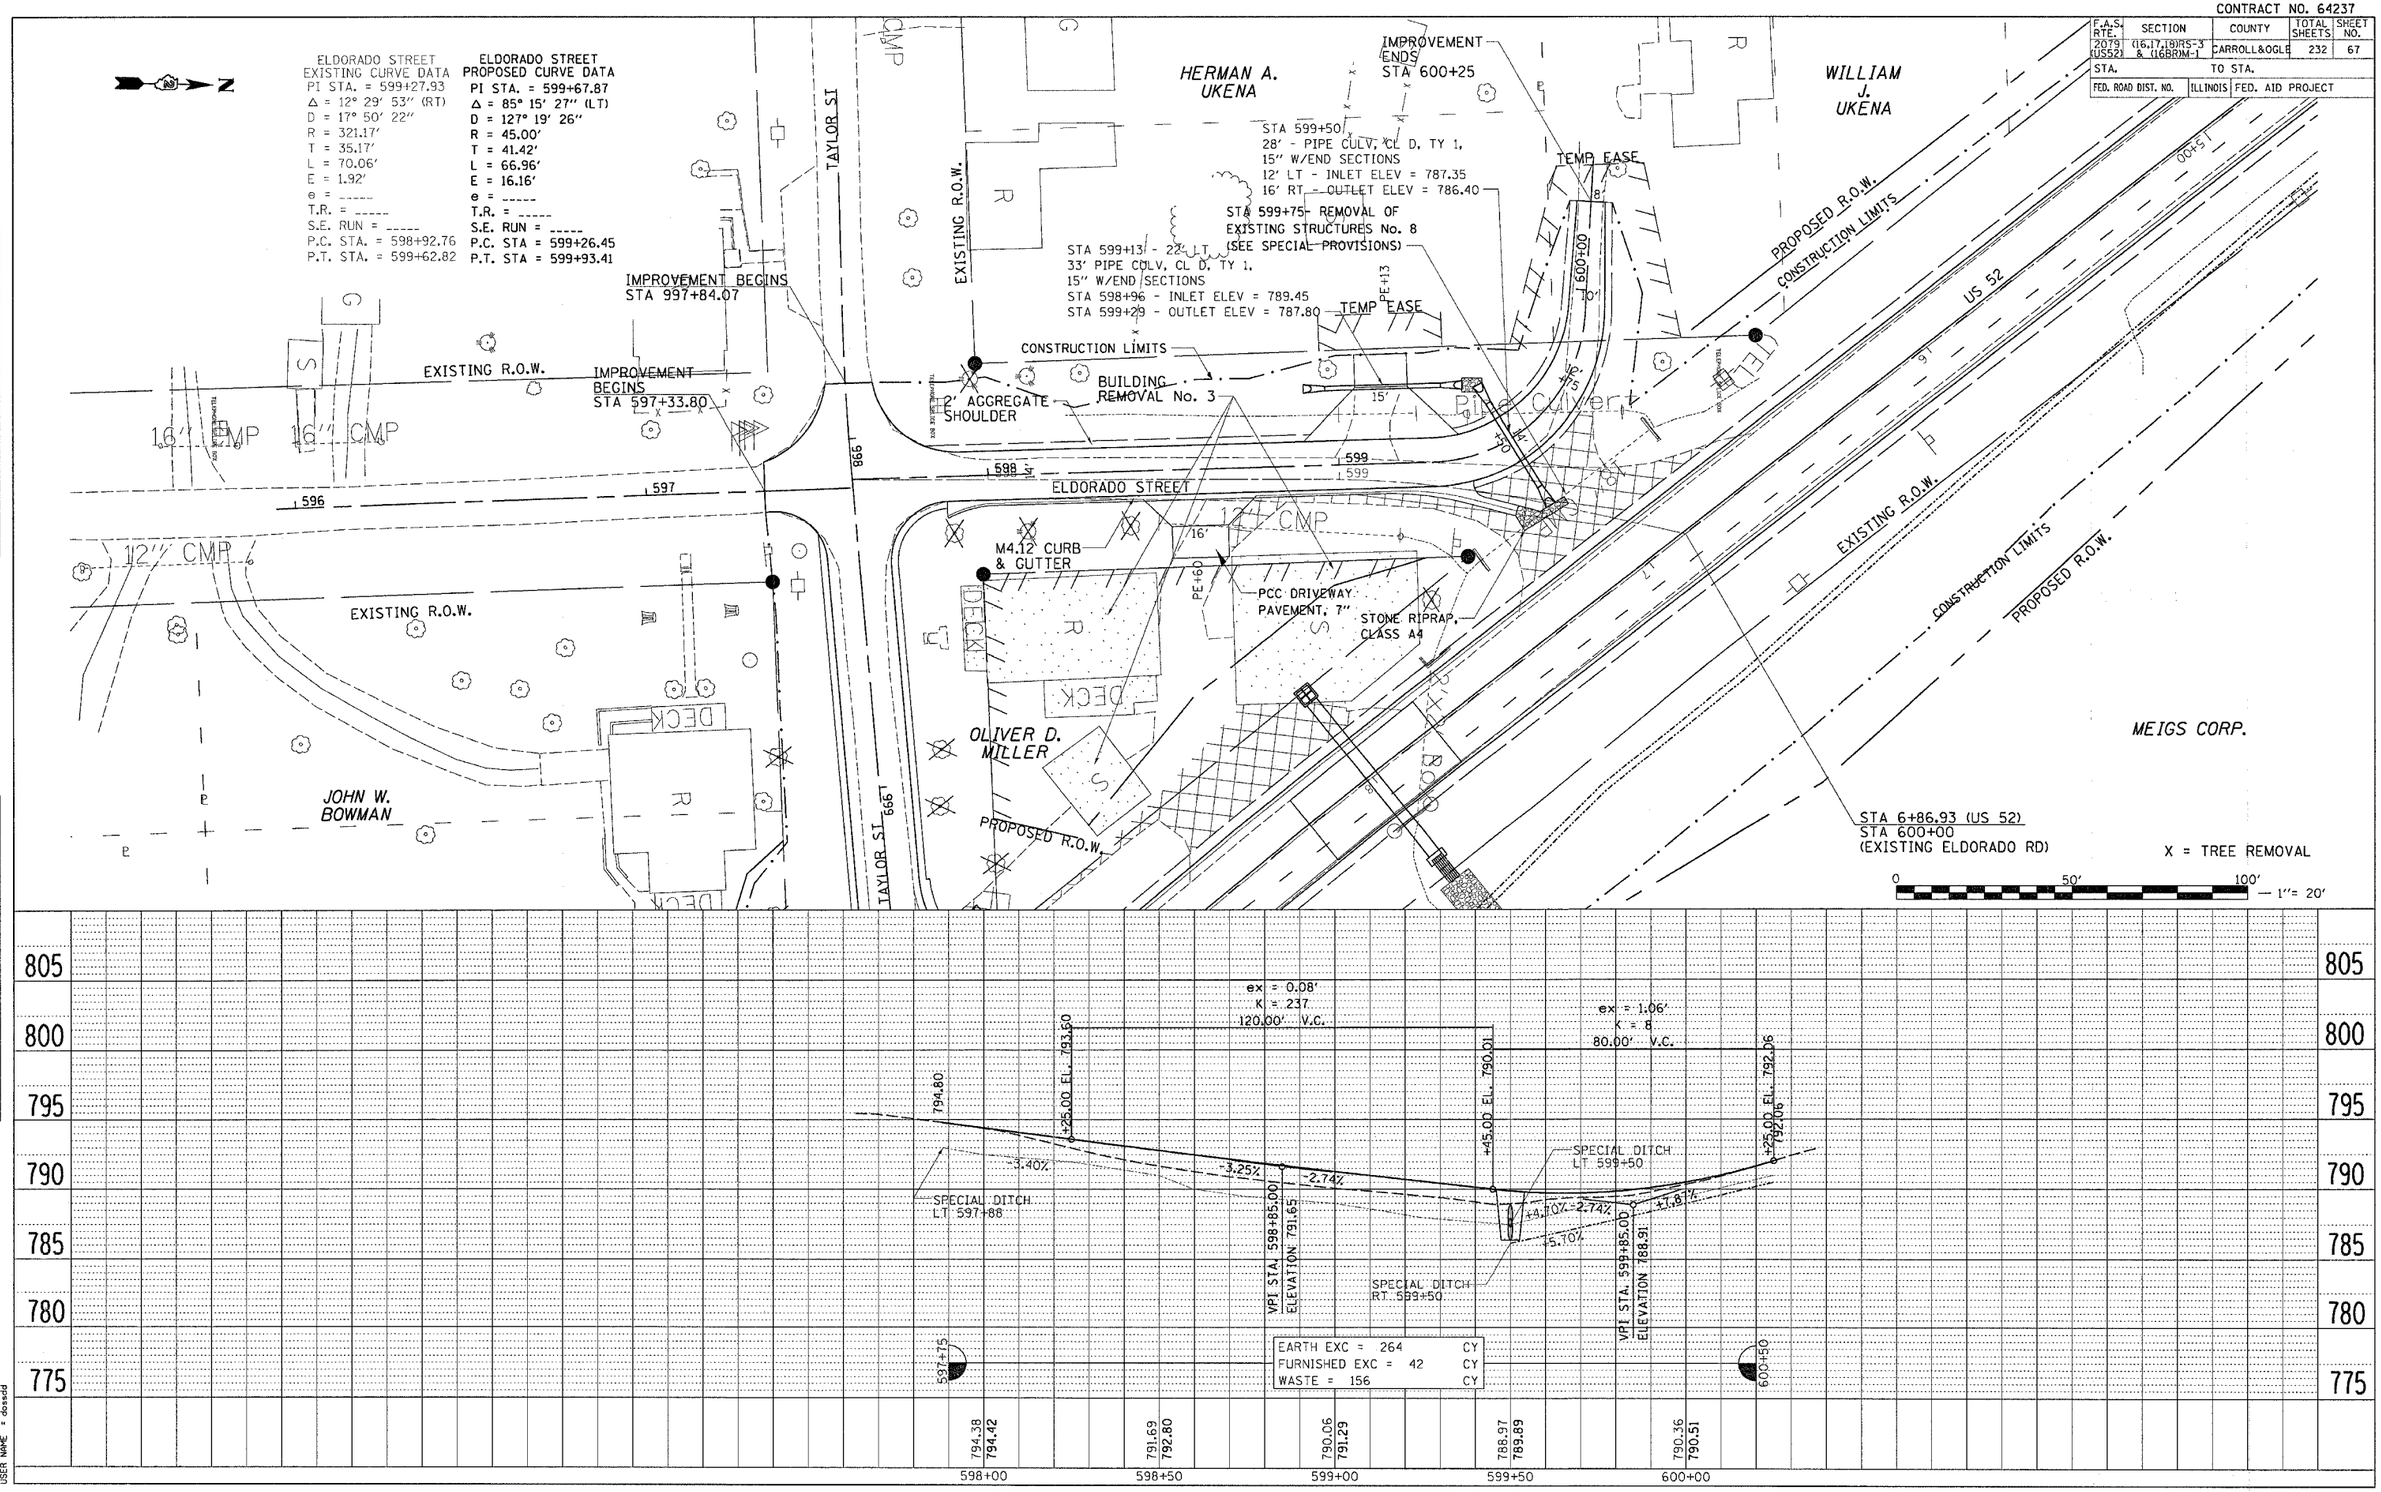


PLAN — NOTE BOOK NO. ____ — SURVEYED / PLOTTED / ALIGNMENT CHECKED / ALL OF RW CHECKED / CADD FILE NAME — BY — DATE

PROFILE — NOTE BOOK NO. ____ — SURVEYED / PLOTTED / GRADES CHECKED / STRUCTURE NOTATNS CHKD — BY — DATE

PLOT DATE = Thu Mar 08 09:32:54 2007
FILE NAME = c:\pwworking\62\d0285\pln1.dgn
PLOT SCALE = 20.0000 ' / IN.
USER NAME = dossid

**ELDORADO STREET**