CONTRACT NO. 64237

F.A.S. RTE.	SECTION	COUNTY	TOTAL SHEETS	SHEET NO.
*2079	**	CARROLL & OGLE	232	77
STA. 1503+00		TO STA. 5+00		
FED. ROAD DIST. NO.	ILLINOIS	FED. AID PROJECT		

*(US 52) **(16,17,18)RS-3 & (16)BRM-1

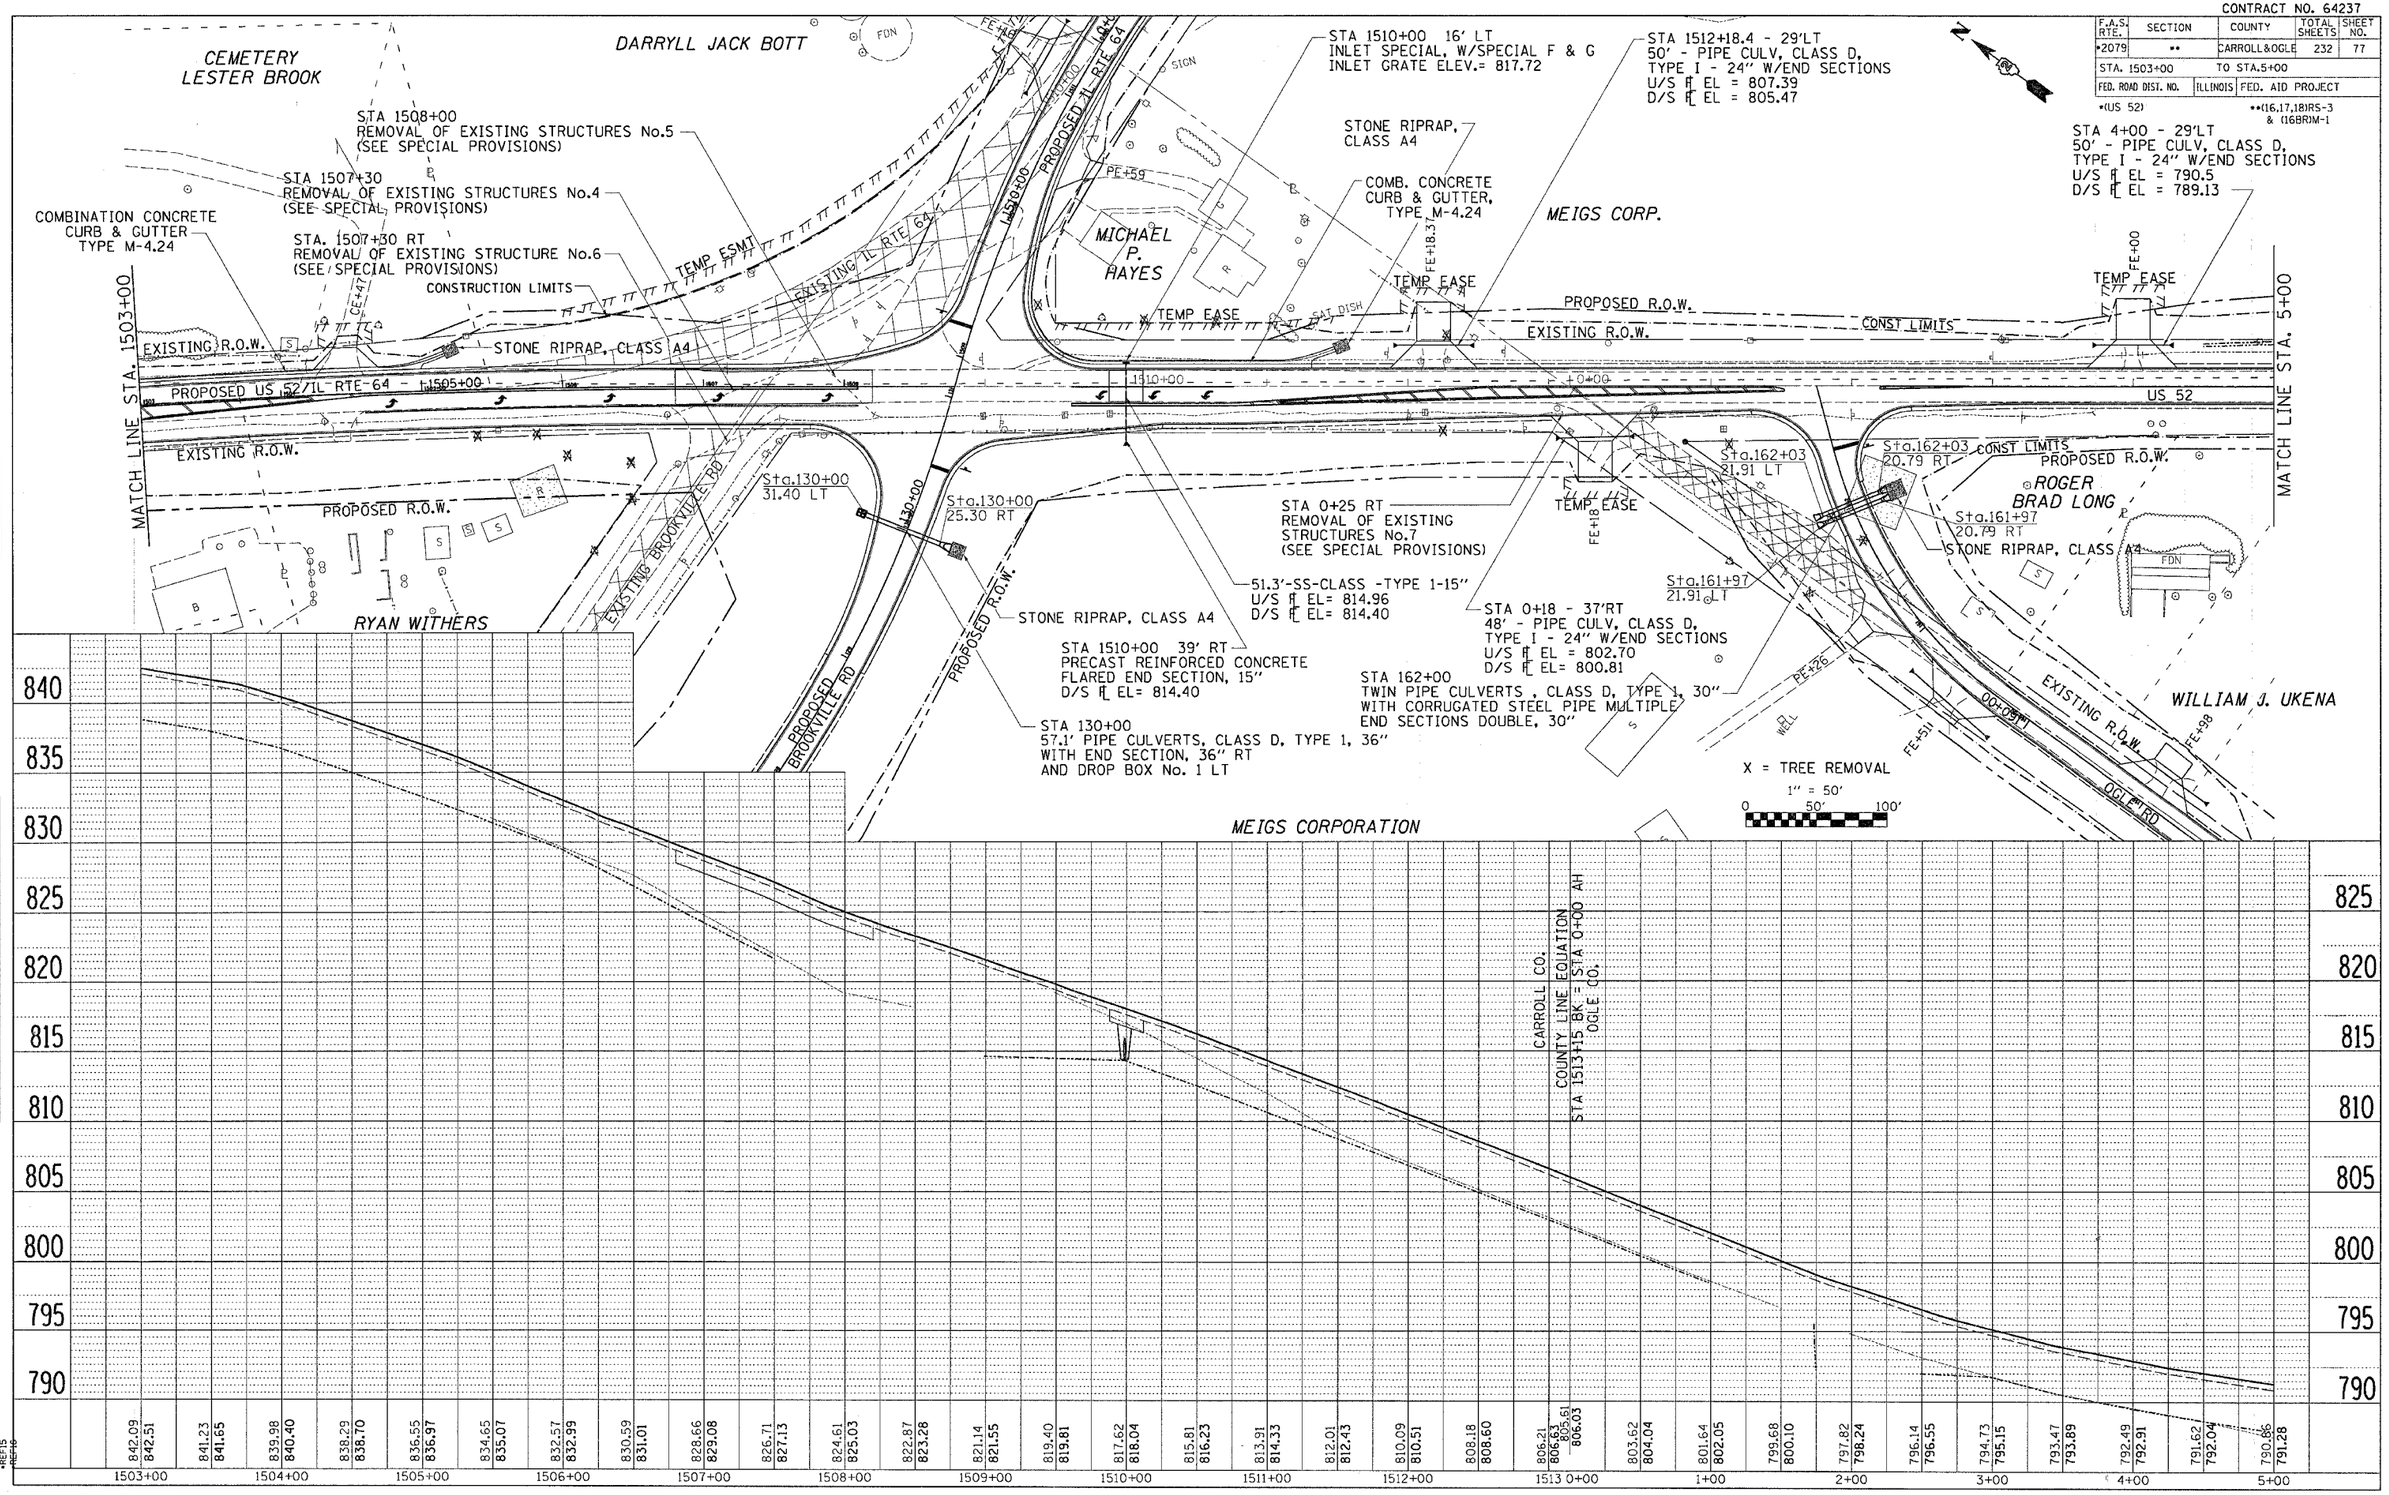

PLAN
NOTE BOOK NO.
SURVEYED
PLOTTED
ALIGNMENT CHECKED
RT. OF WAY CHECKED
CADD FILE NAME
BY
DATE

PROFILE
NOTE BOOK NO.
SURVEYED
PLOTTED
GRADE CHECKED
BRIDGE NOTED
STRUCTURE NOTATIONS CARD
BY
DATE

DATE-TIME
DGN-SPEC
REF1
REF2
*REF14
*REF15
*REF16

US RTE 52
DRAINAGE SHEET