CONTRACT NO. 64237

F.A.S. RTE.	SECTION	COUNTY	TOTAL SHEETS	SHEET NO.
*2079	**	CARROLL&OGLE	232	86
STA.		TO STA.		
FED. ROAD DIST. NO.	ILLINOIS	FED. AID PROJECT		

*(US 52) ** (16,17,18)RS-3 & (16BR)M-1

R.O.W. & EASEMENT DETAILS

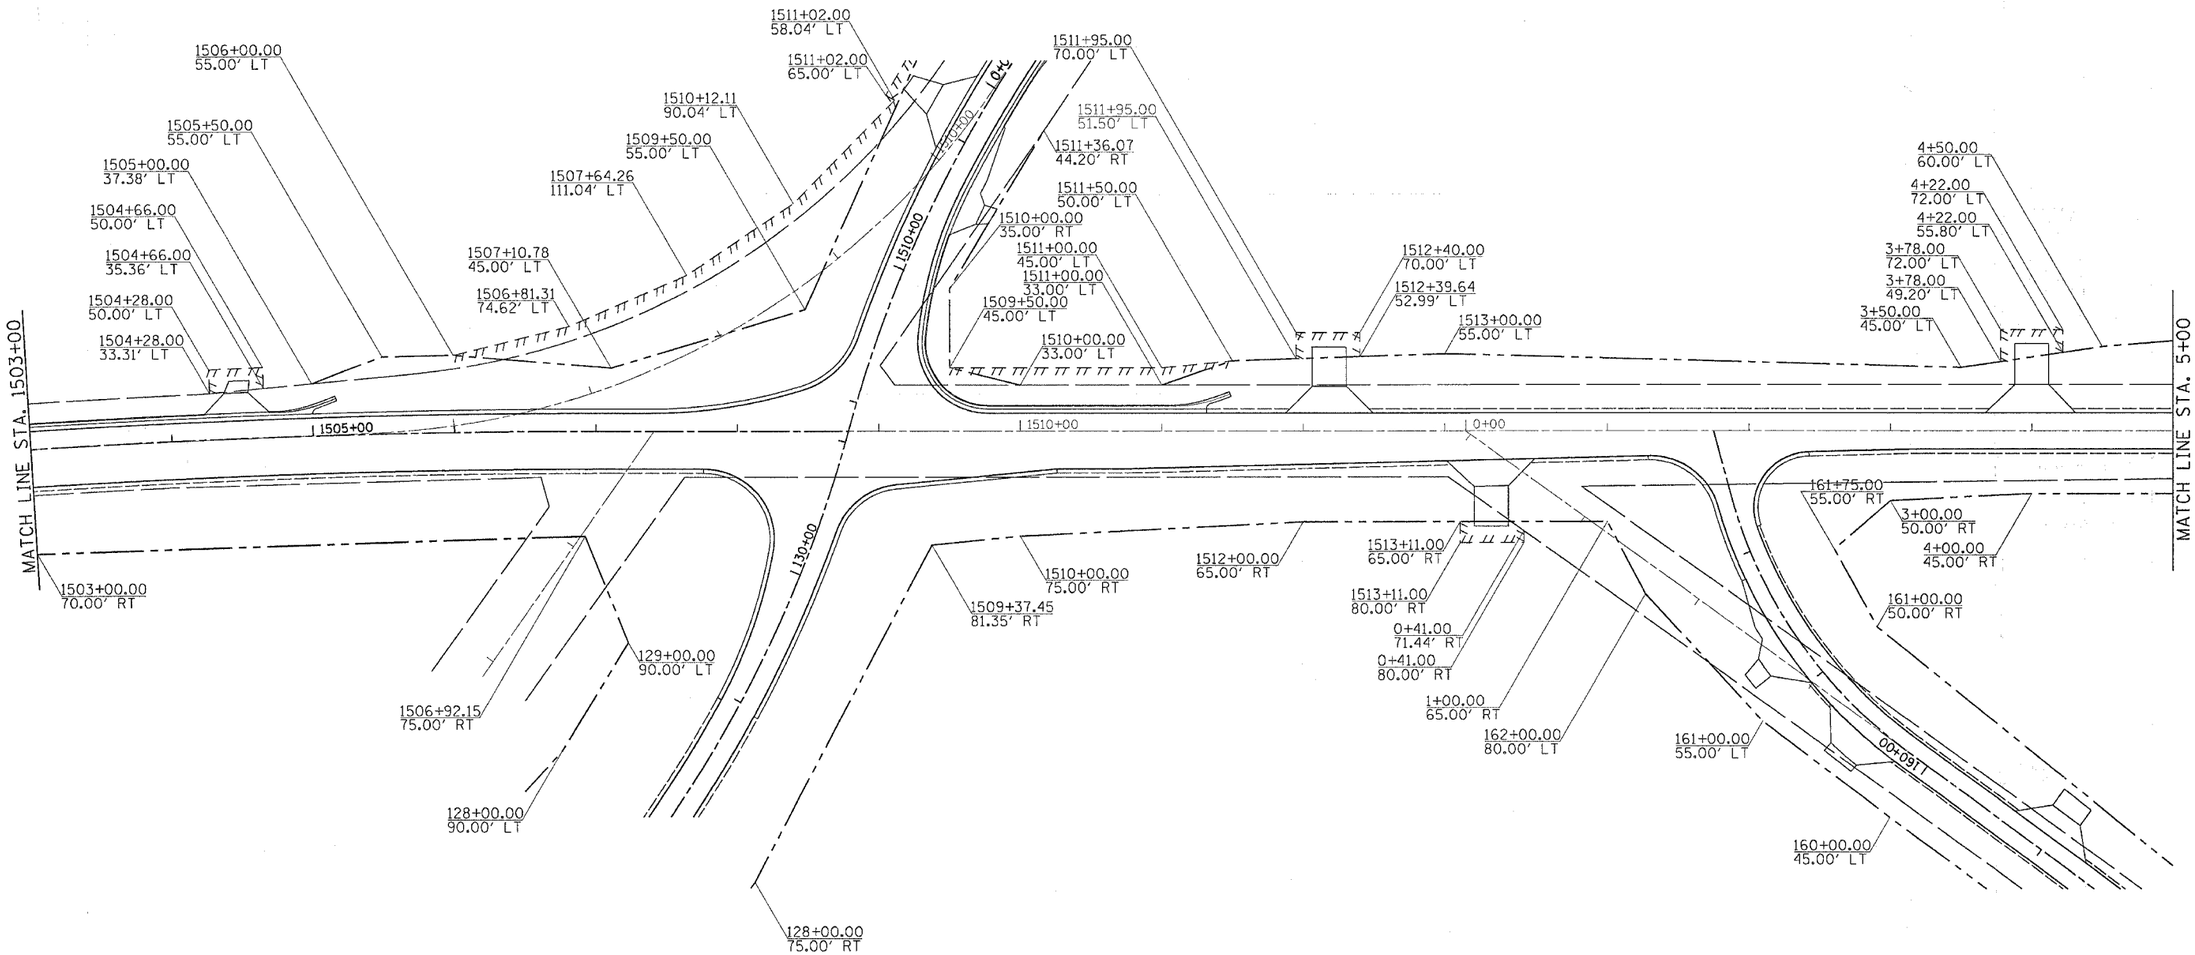

REVISIONS	
NAME	DATE

ILLINOIS DEPARTMENT OF TRANSPORTATION

FAS ROUTE 2079 (US 52)

SECTION (16, 17, 18)RS-3

CARROLL & OGLE COUNTIES

SCALE: VERT. HORIZ.

DRAWN BY

DATE

CHECKED BY

PLOT DATE = Wed Mar 07 15:25:49 2007
FILE NAME = c:\projects\d202685\d02685row.dgn
PLOT SCALE = 50.0000 ' / IN.
USER NAME = dossdd

R.O.W. & EASEMENT DETAILS