•(16,17,18)RS-3&(16BR)M-1 CONTRACT NO. 64237

F.A.S. RTE.	SECTION	COUNTY	TOTAL SHEETS	SHEET NO.
2079	•	CARROLL&OGLE	232	147
STA. 1498+00.0000 TO STA. 1499+00.0000				
FED. ROAD DIST. NO.	ILLINOIS	FED. AID PROJECT		

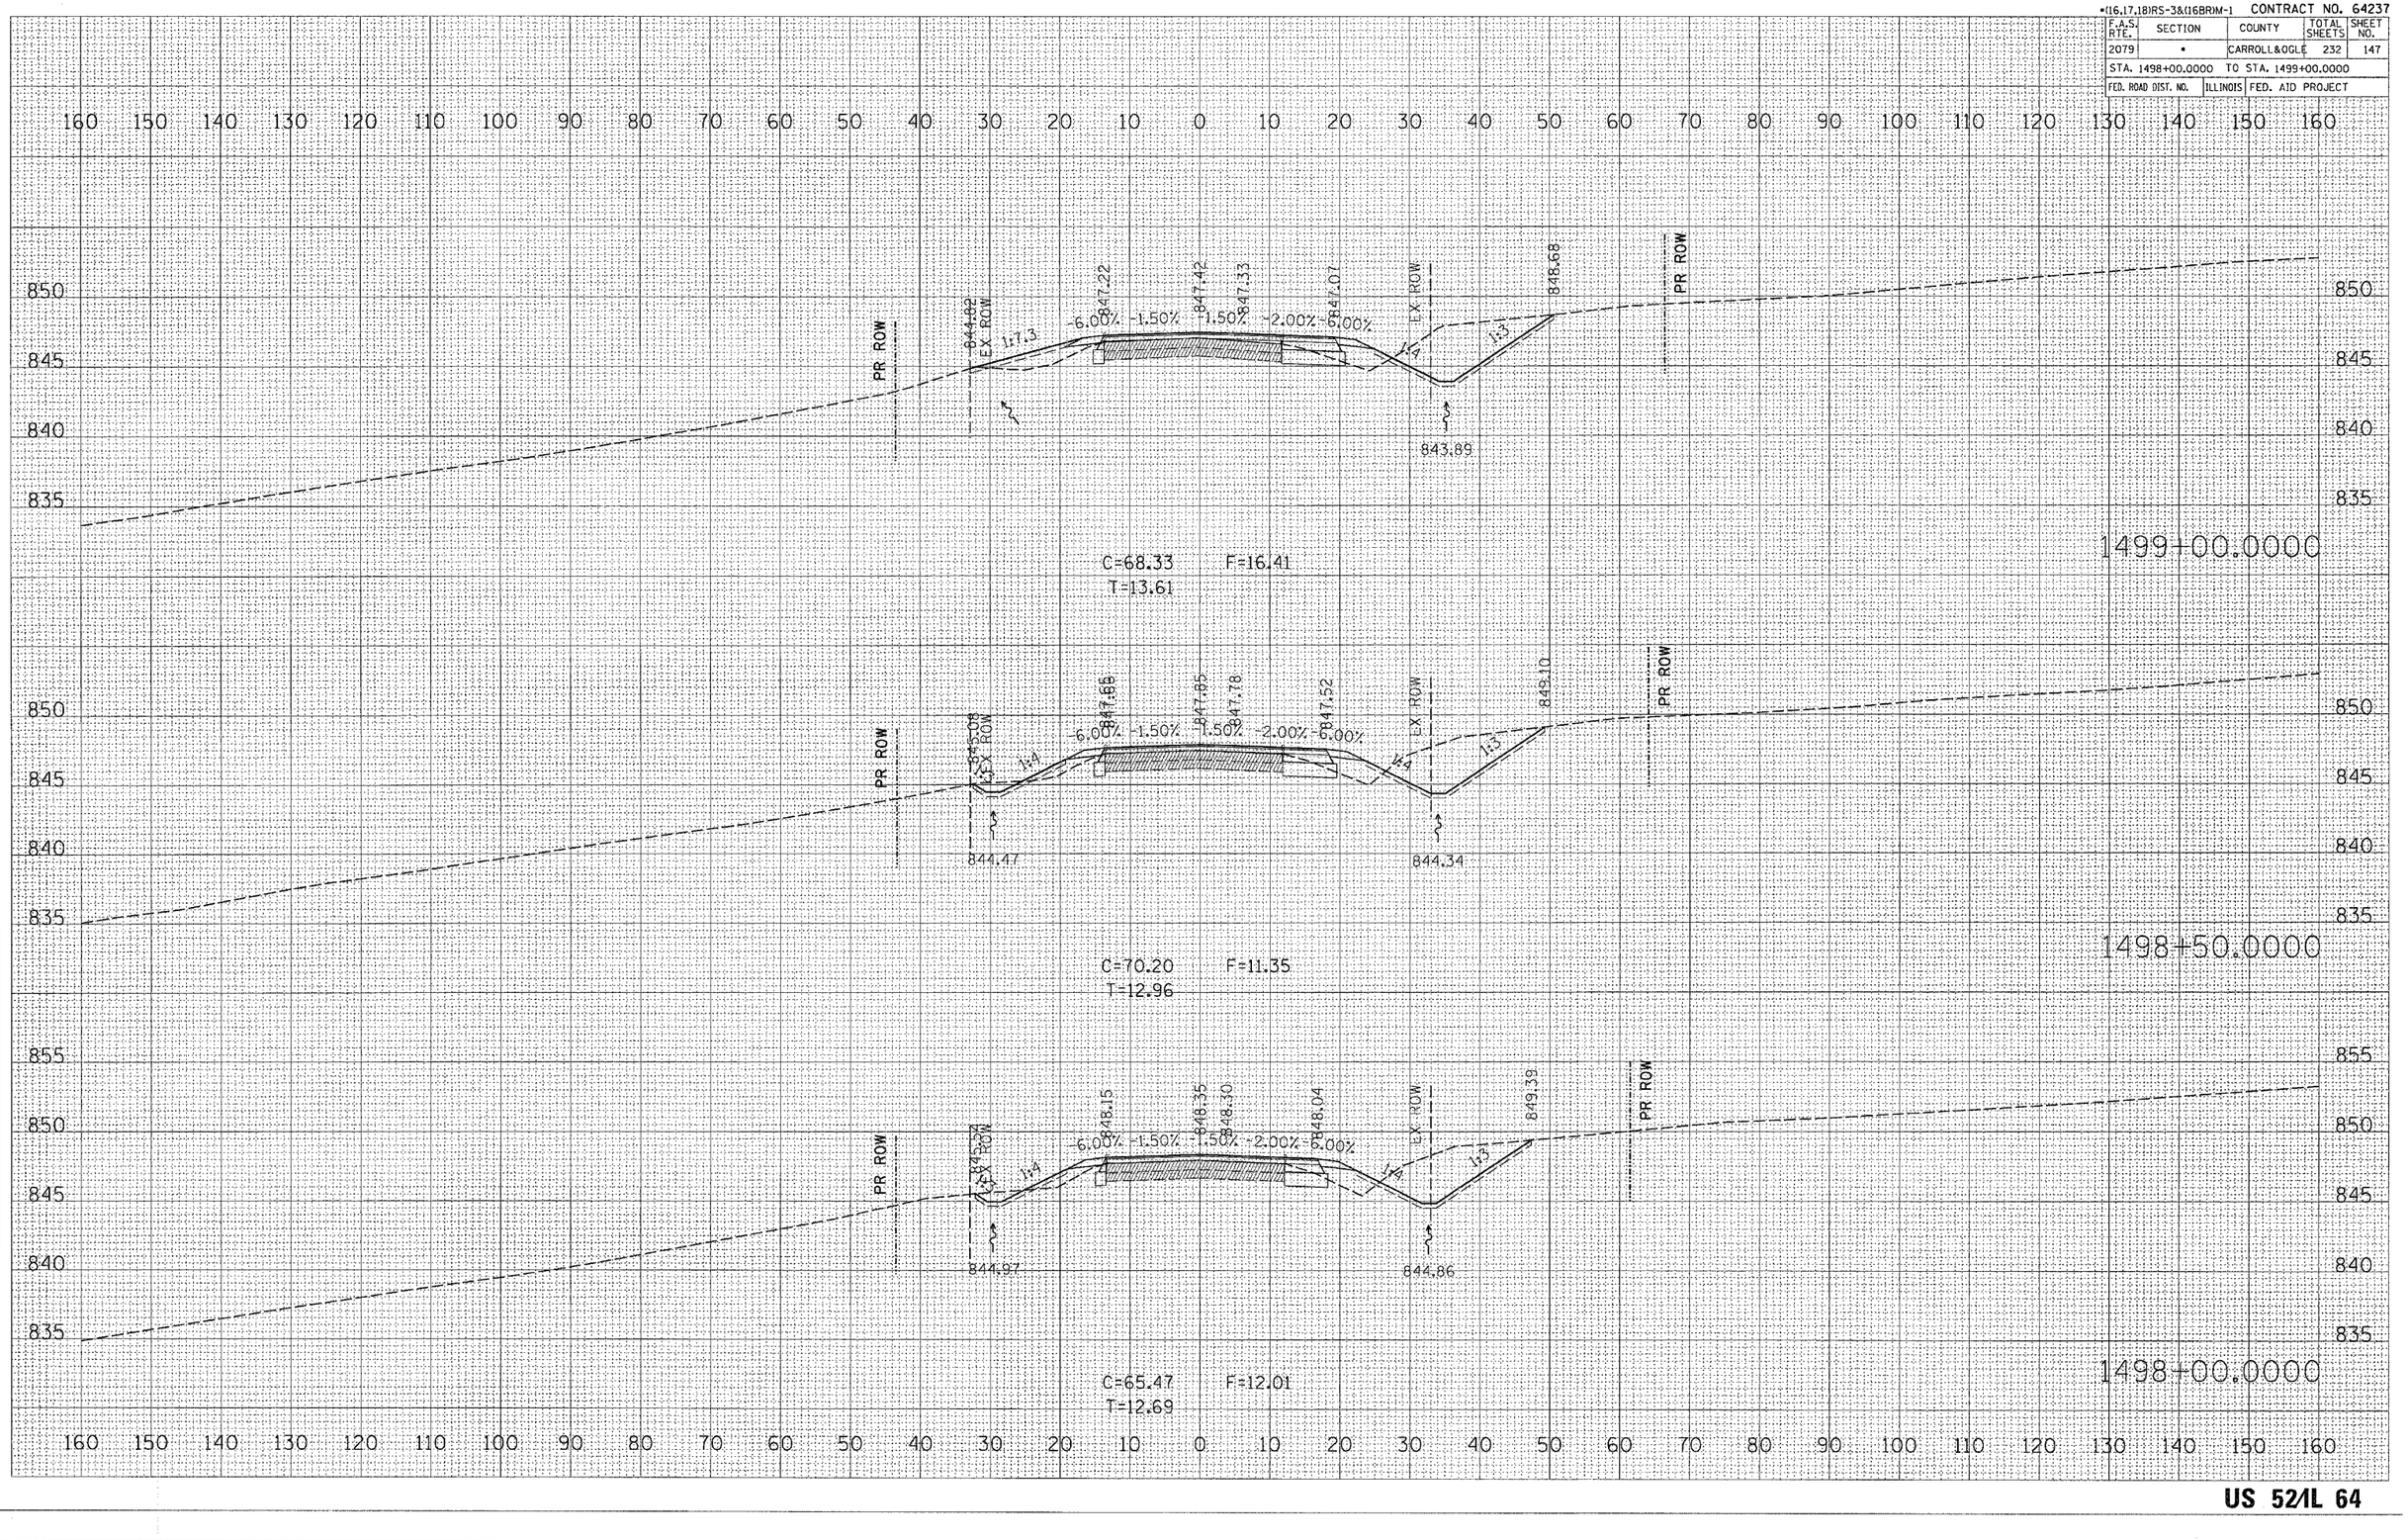

FINAL SURVEY | NOTE BOOK | NO. | SURVEYED | PLOTTED | TEMPLATE | AREAS | AREAS CHECKED | BY | DATE

ORIGINAL SURVEY | NOTE BOOK | NO. | SURVEYED | PLOTTED | TEMPLATE | AREAS | AREAS CHECKED | BY | DATE

PLOT DATE = Wed Mar 07 11:34:00 2007
FILE NAME = a:\projects\d202685\d02685xml.dgn
PLOT SCALE = 10.0000 ' / IN.
USER NAME = stringer.jm

US 52/IL 64