-(16,17,18)RS-3&(16BR)M-1 CONTRACT NO. 64237

F.A.S. RTE.	SECTION	COUNTY	TOTAL SHEETS	SHEET NO.
2079	-	CARROLL&OGLE	232	148

STA. 1499+50.0000 TO STA. 1500+50.0000

FED. ROAD DIST. NO. | ILLINOIS | FED. AID PROJECT

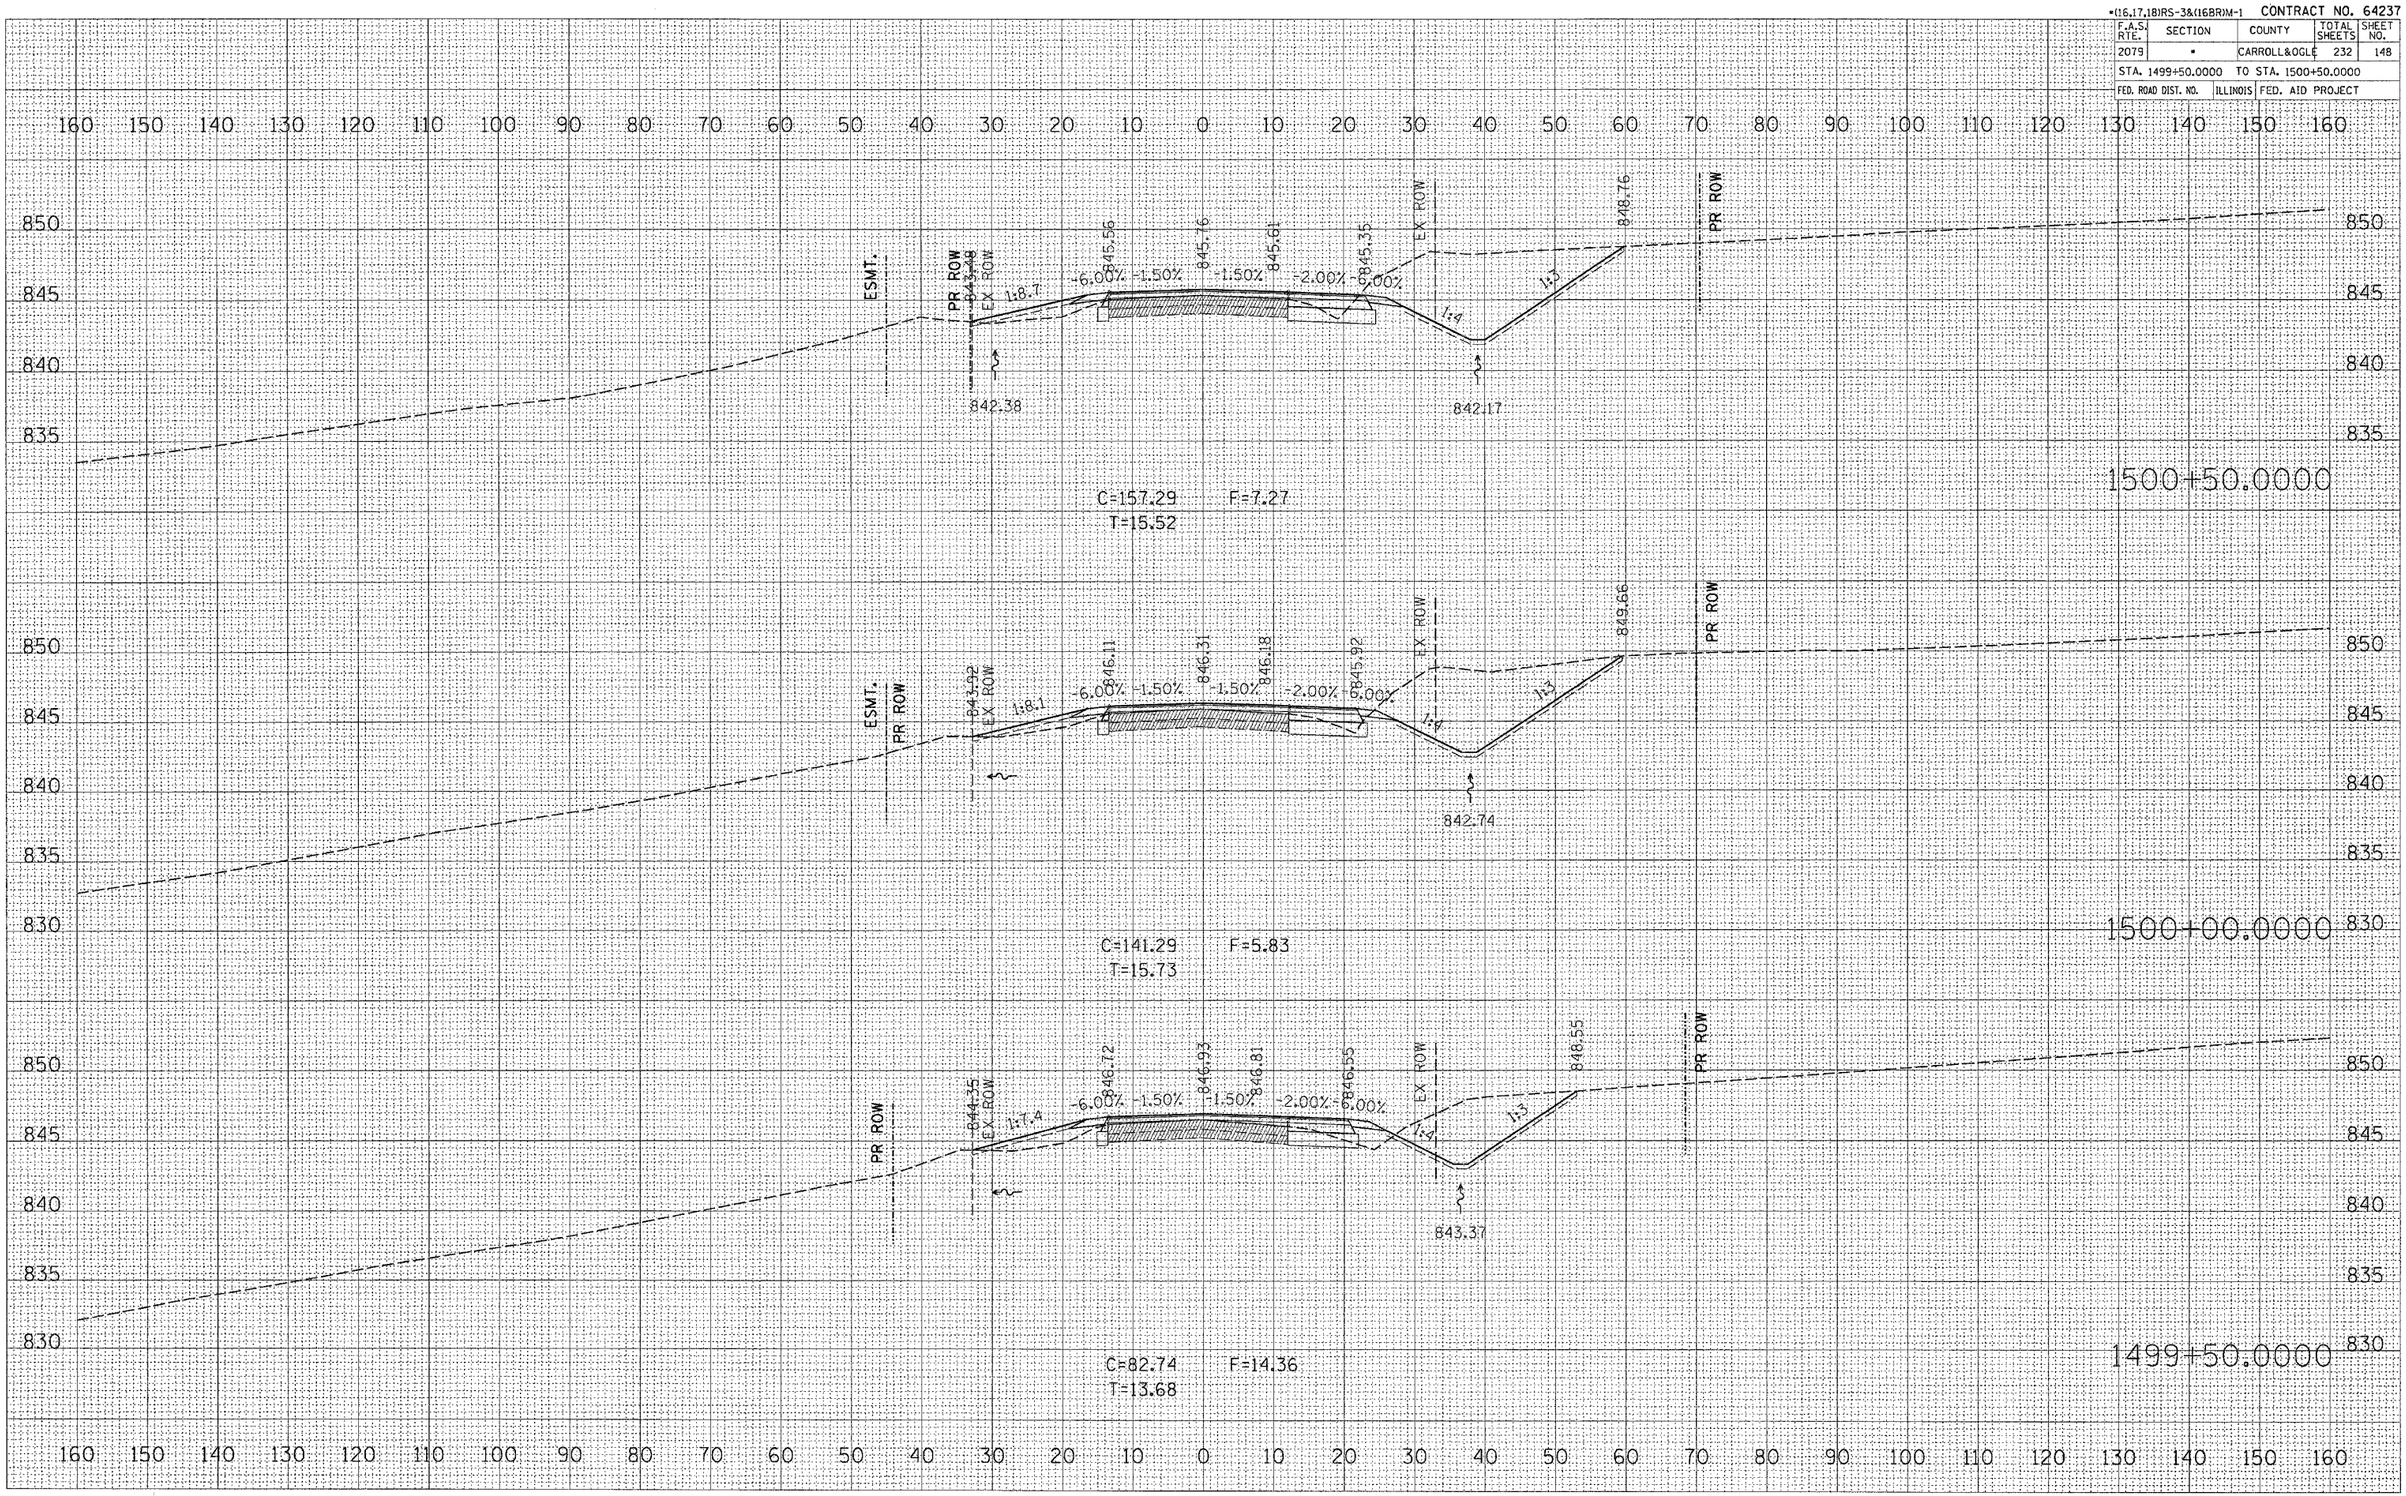

FINAL SURVEY	SURVEYED	BY	DATE
	PLOTTED		
NOTE BOOK	TEMPLATE		
	AREAS		
NO.	AREAS CHECKED		

ORIGINAL SURVEY	SURVEYED	BY	DATE
	PLOTTED		
NOTE BOOK	TEMPLATE		
	AREAS		
NO.	AREAS CHECKED		

PLOT DATE = Wed Mar 07 11:34:01 2007
FILE NAME = c:\projects\c202685\d02685-ml.dgn
PLOT SCALE = 10.0000 ' / IN.
USER NAME = stringam

US 52/IL 64