*(16,17,18)RS-3&(16BR)M-1 CONTRACT NO. 64237

F.A.S. RTE.	SECTION	COUNTY	TOTAL SHEETS	SHEET NO.
2079	*	CARROLL&OGLE	232	155

STA. 1508+00.0000 TO STA. 1508+77.9912

FED. ROAD DIST. NO. | ILLINOIS | FED. AID PROJECT

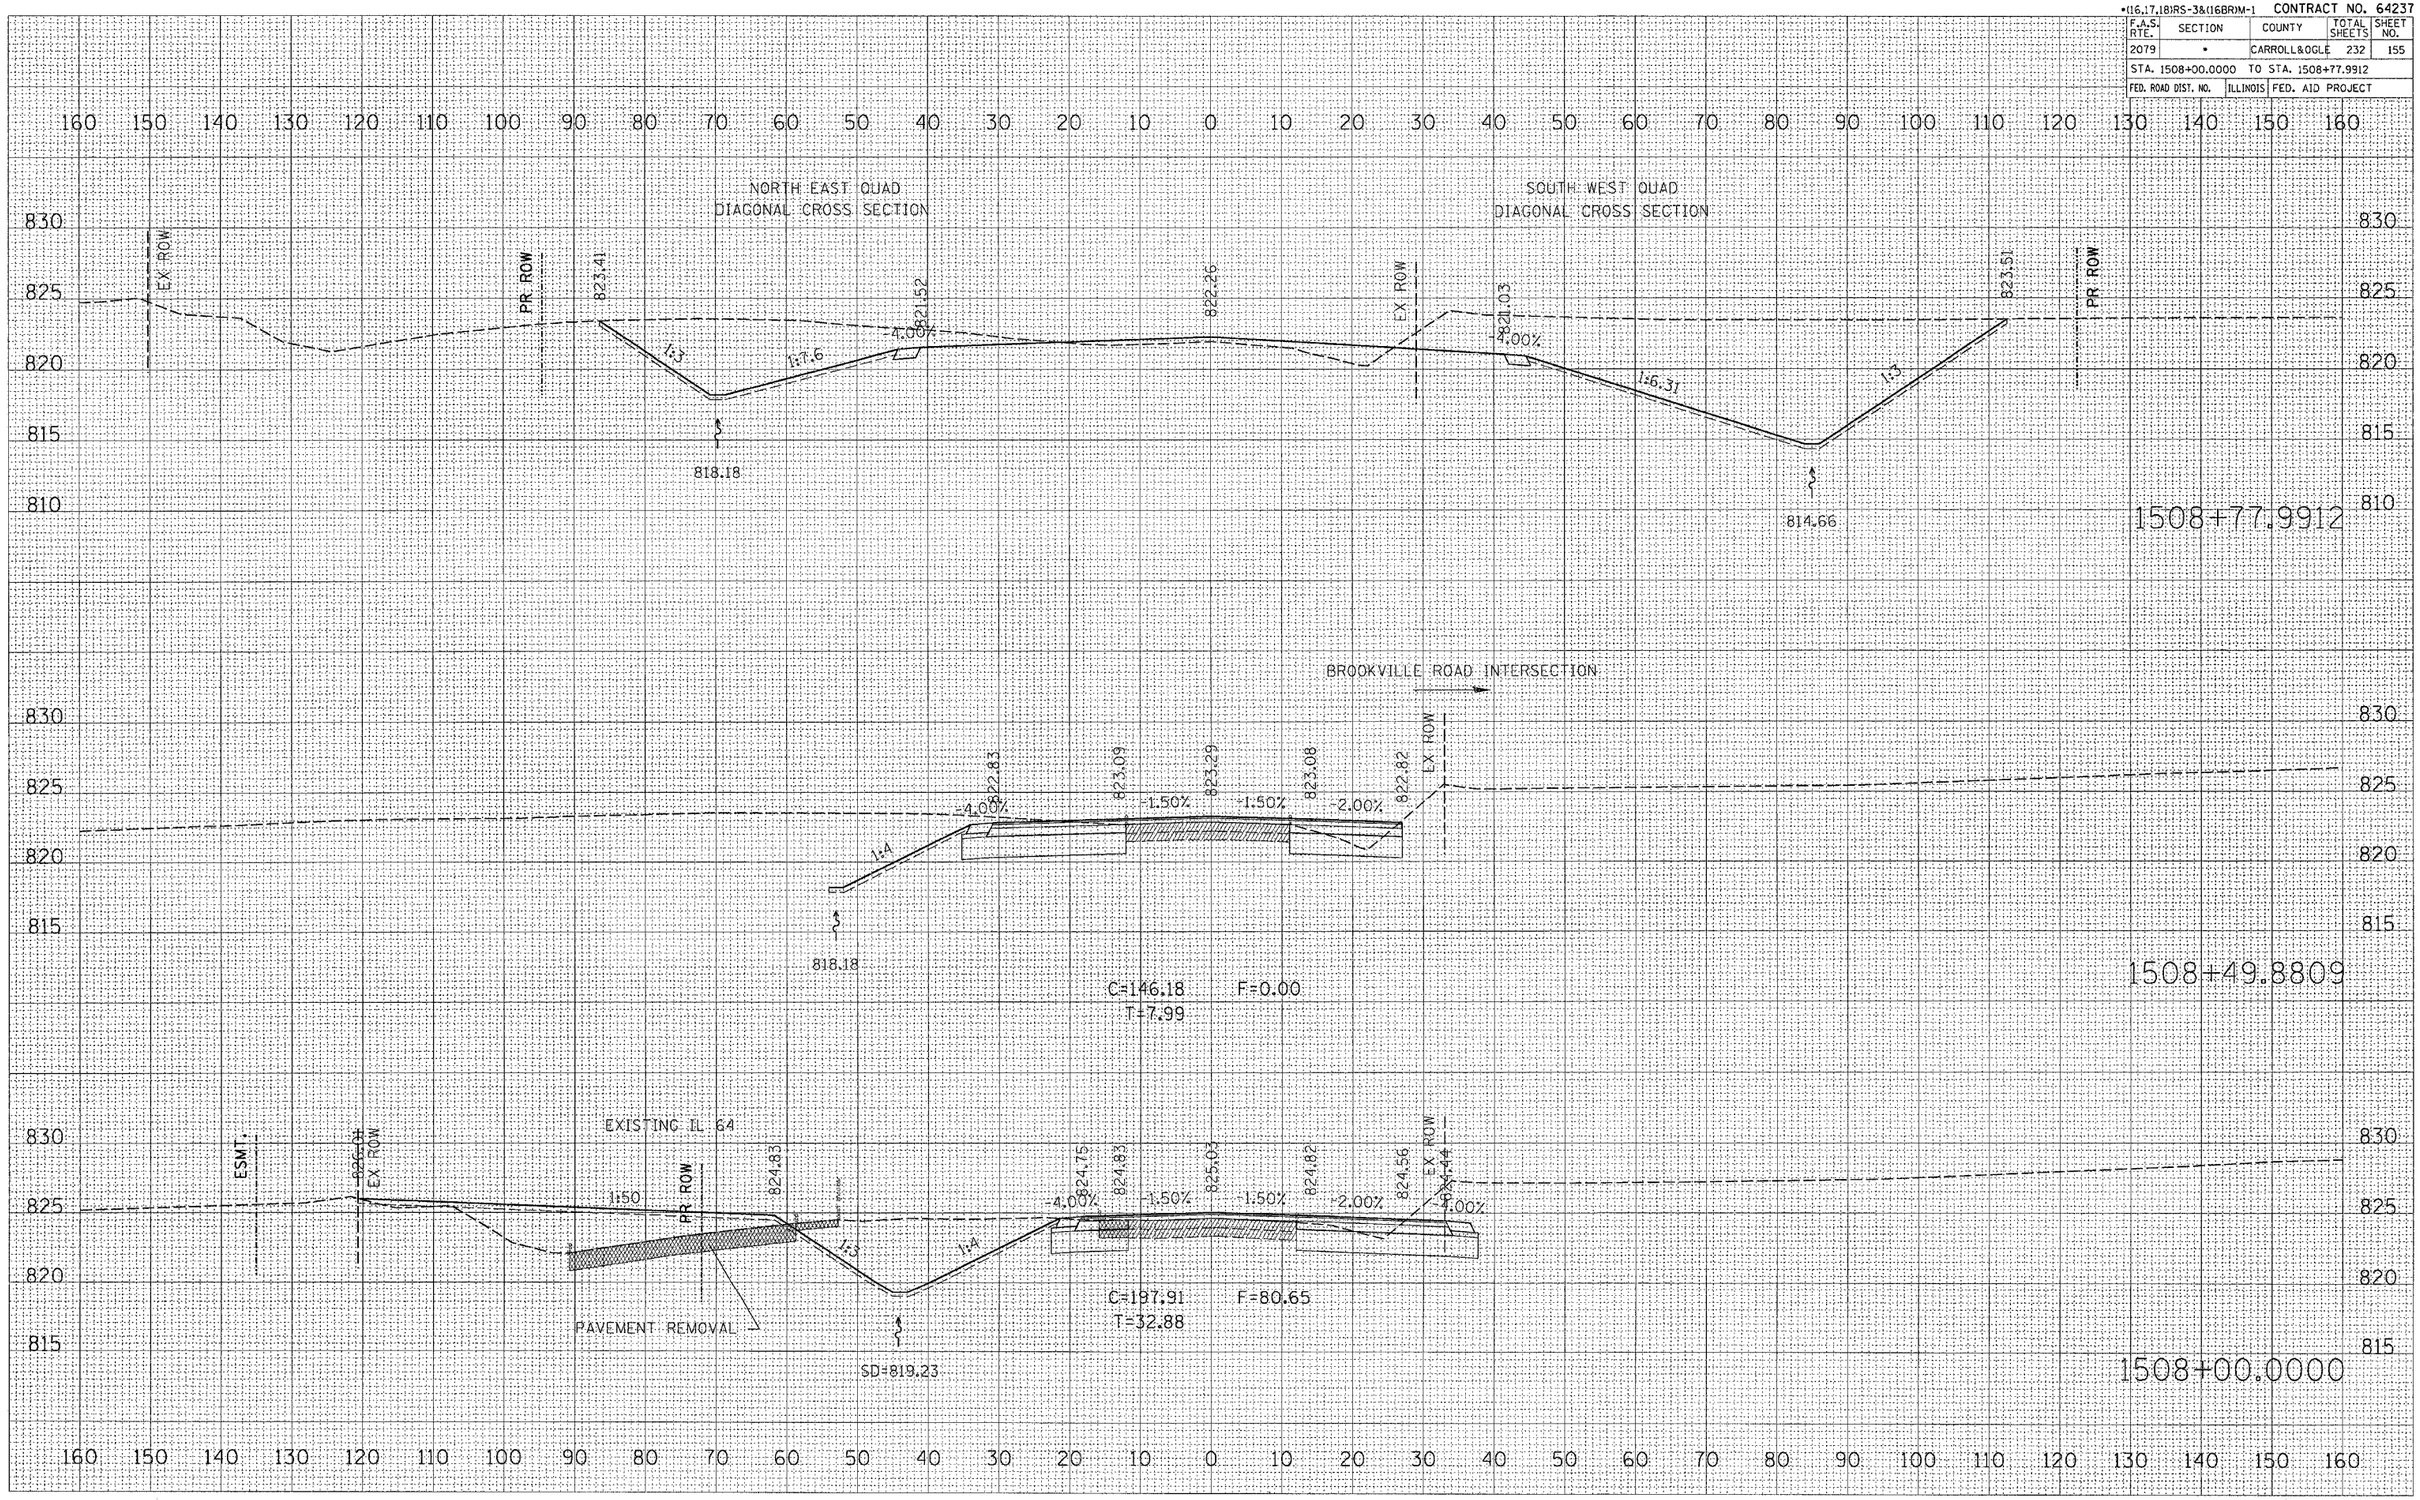

US 52/IL 64

FINAL SURVEY	BY	DATE
SURVEYED		
PLOTTED		
TEMPLATE		
AREAS		
AREAS CHECKED		
NOTE BOOK NO.		

ORIGINAL SURVEY	BY	DATE
SURVEYED		
PLOTTED		
TEMPLATE		
AREAS		
AREAS CHECKED		
NOTE BOOK NO.		

PLOT DATE = Wed Mar 07 11:34:05 2007
FILE NAME = c:\pwworking\d02\d0552595\d0265855.mid
PLOT SCALE = 10.0000 ' / IN.
USER NAME = springer_jm