*(16,17,18)RS-3&(16BR)M-1 CONTRACT NO. 64237

F.A.S. RTE.	SECTION	COUNTY	TOTAL SHEETS	SHEET NO.
2079	*	CARROLL&OGLE	232	156
STA. 1508+79.3883 TO STA. 1509+00.0000				
FED. ROAD DIST. NO.	ILLINOIS	FED. AID PROJECT		

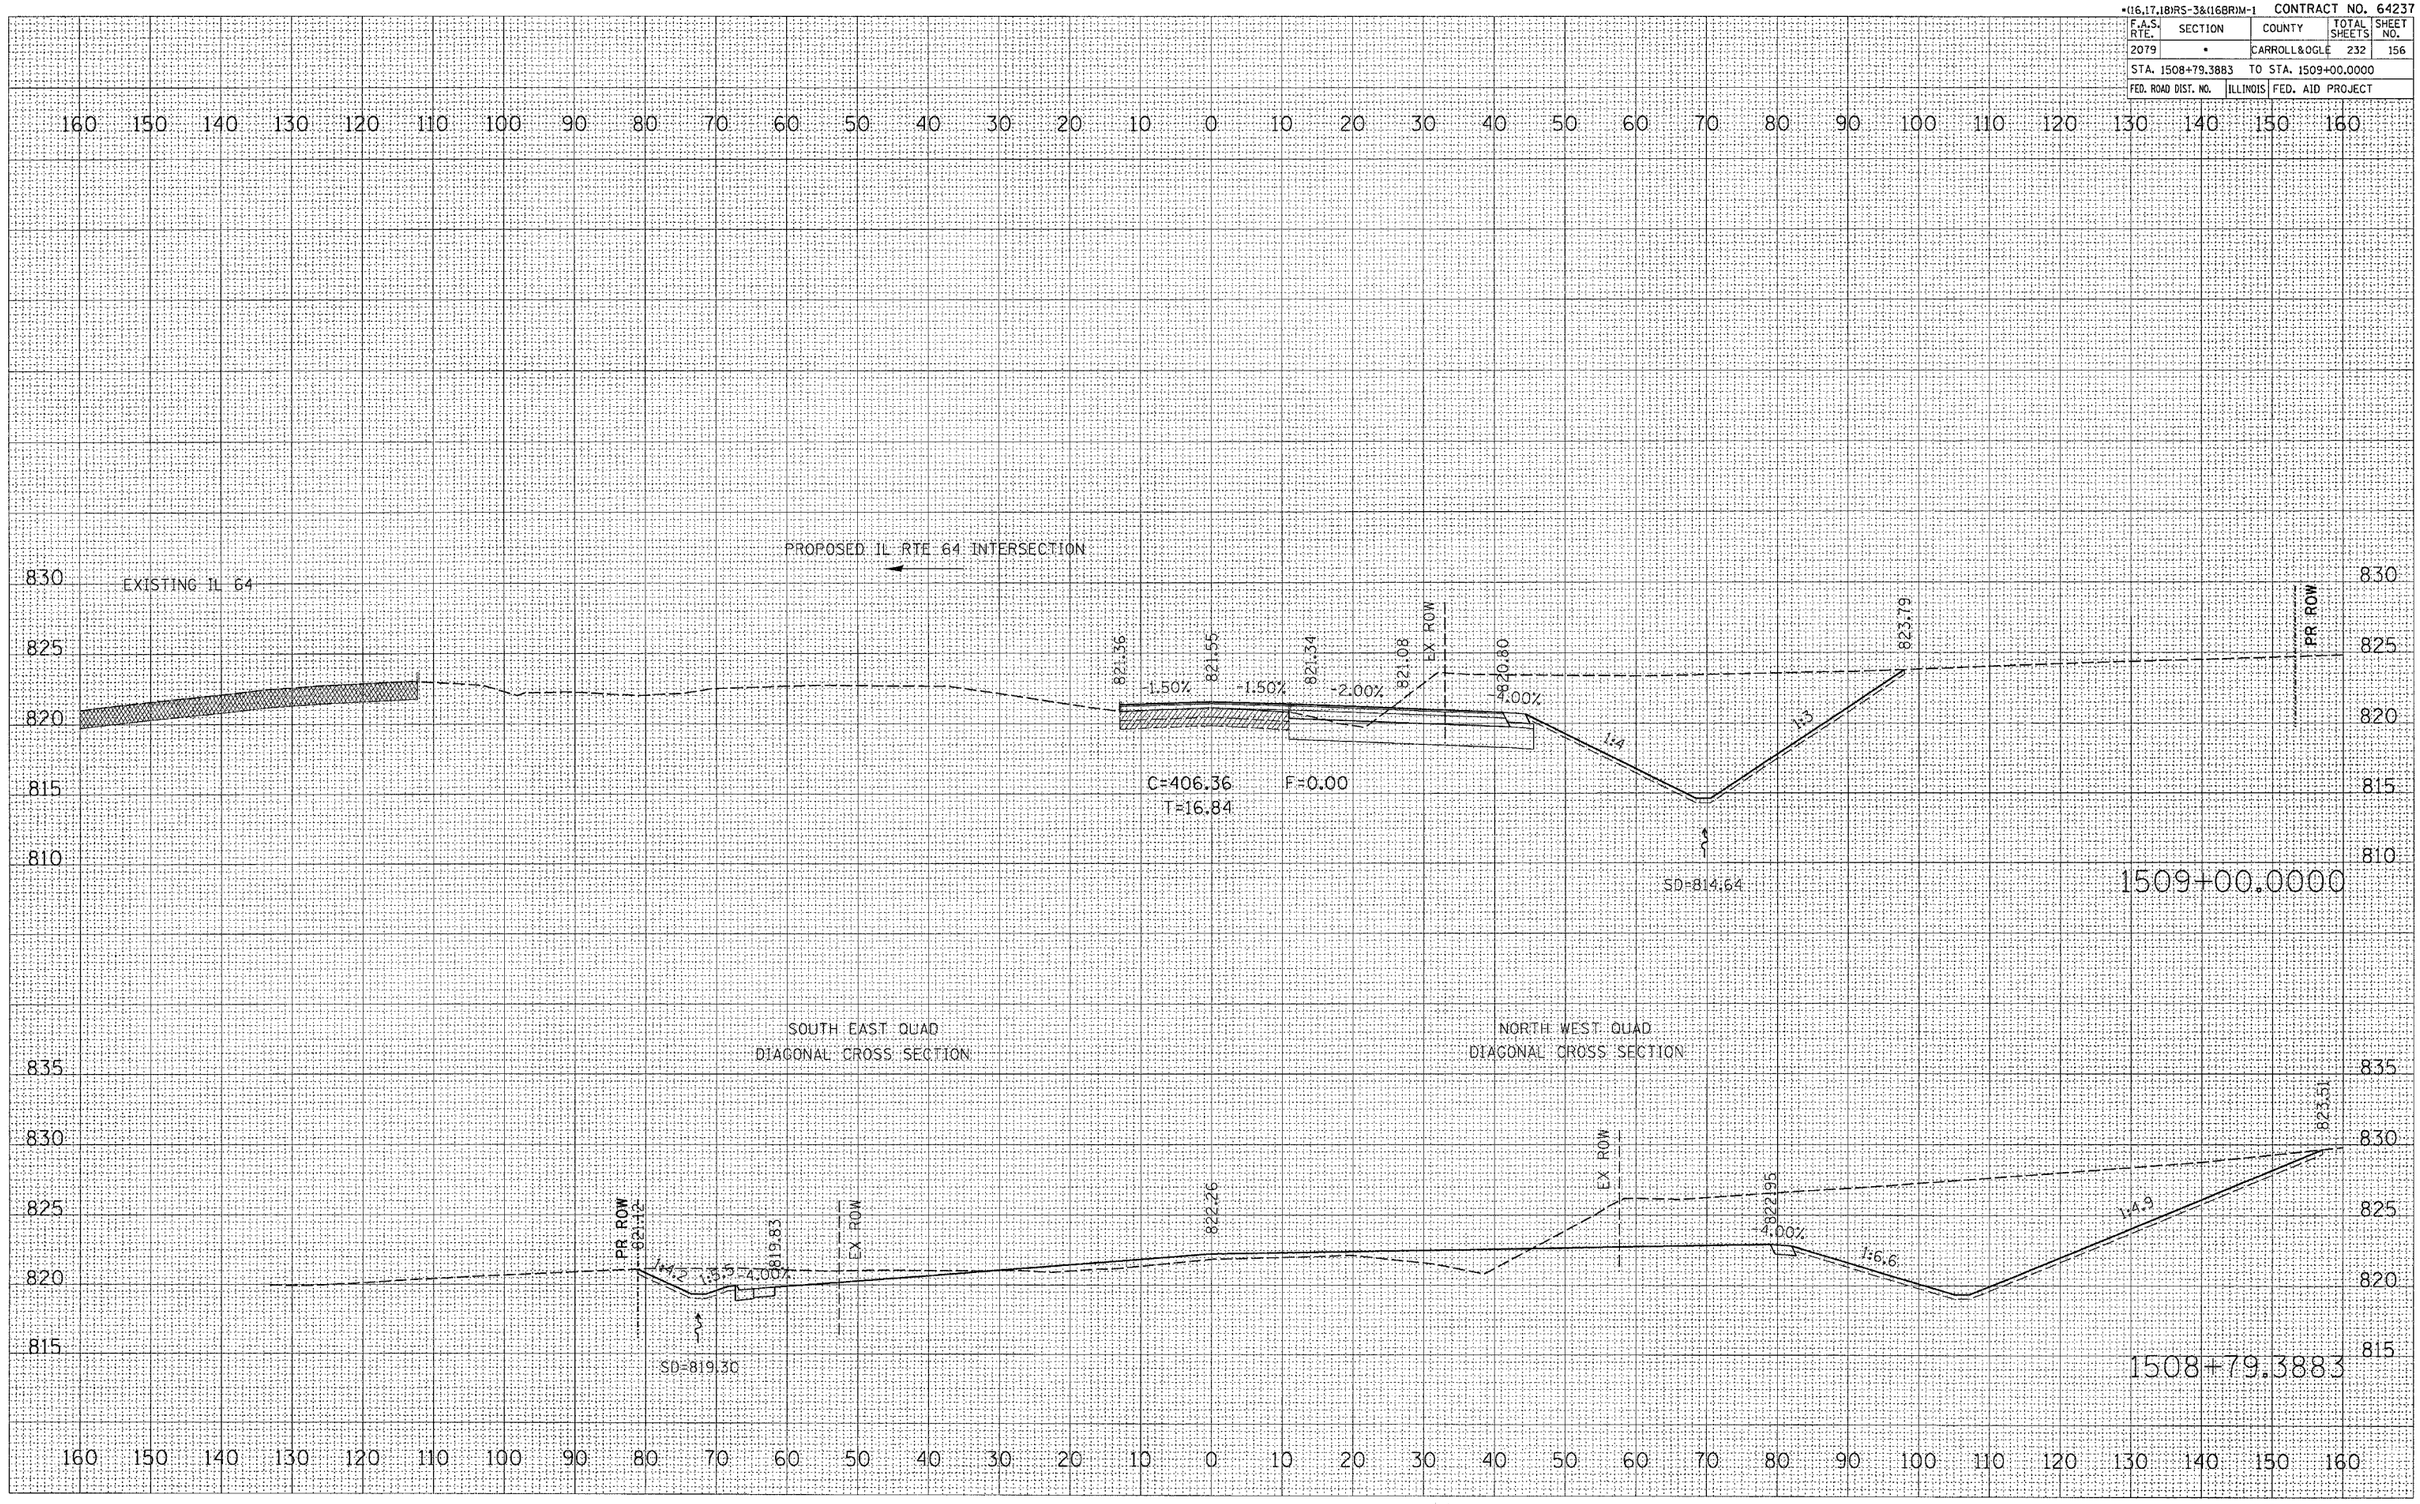

US 52/IL 64