*(16,17,18)RS-3&(16BR)M-1 CONTRACT NO. 64237

| F.A.S. RTE. | SECTION | COUNTY | TOTAL SHEETS | SHEET NO. |
|---|---|---|---|---|
| 2079 | * | CARROLL&OGLE | 232 | 177 |
| STA. 181+00.0000 | TO STA. 182+00.0000 | | | |
| FED. ROAD DIST. NO. | ILLINOIS | FED. AID PROJECT | | |

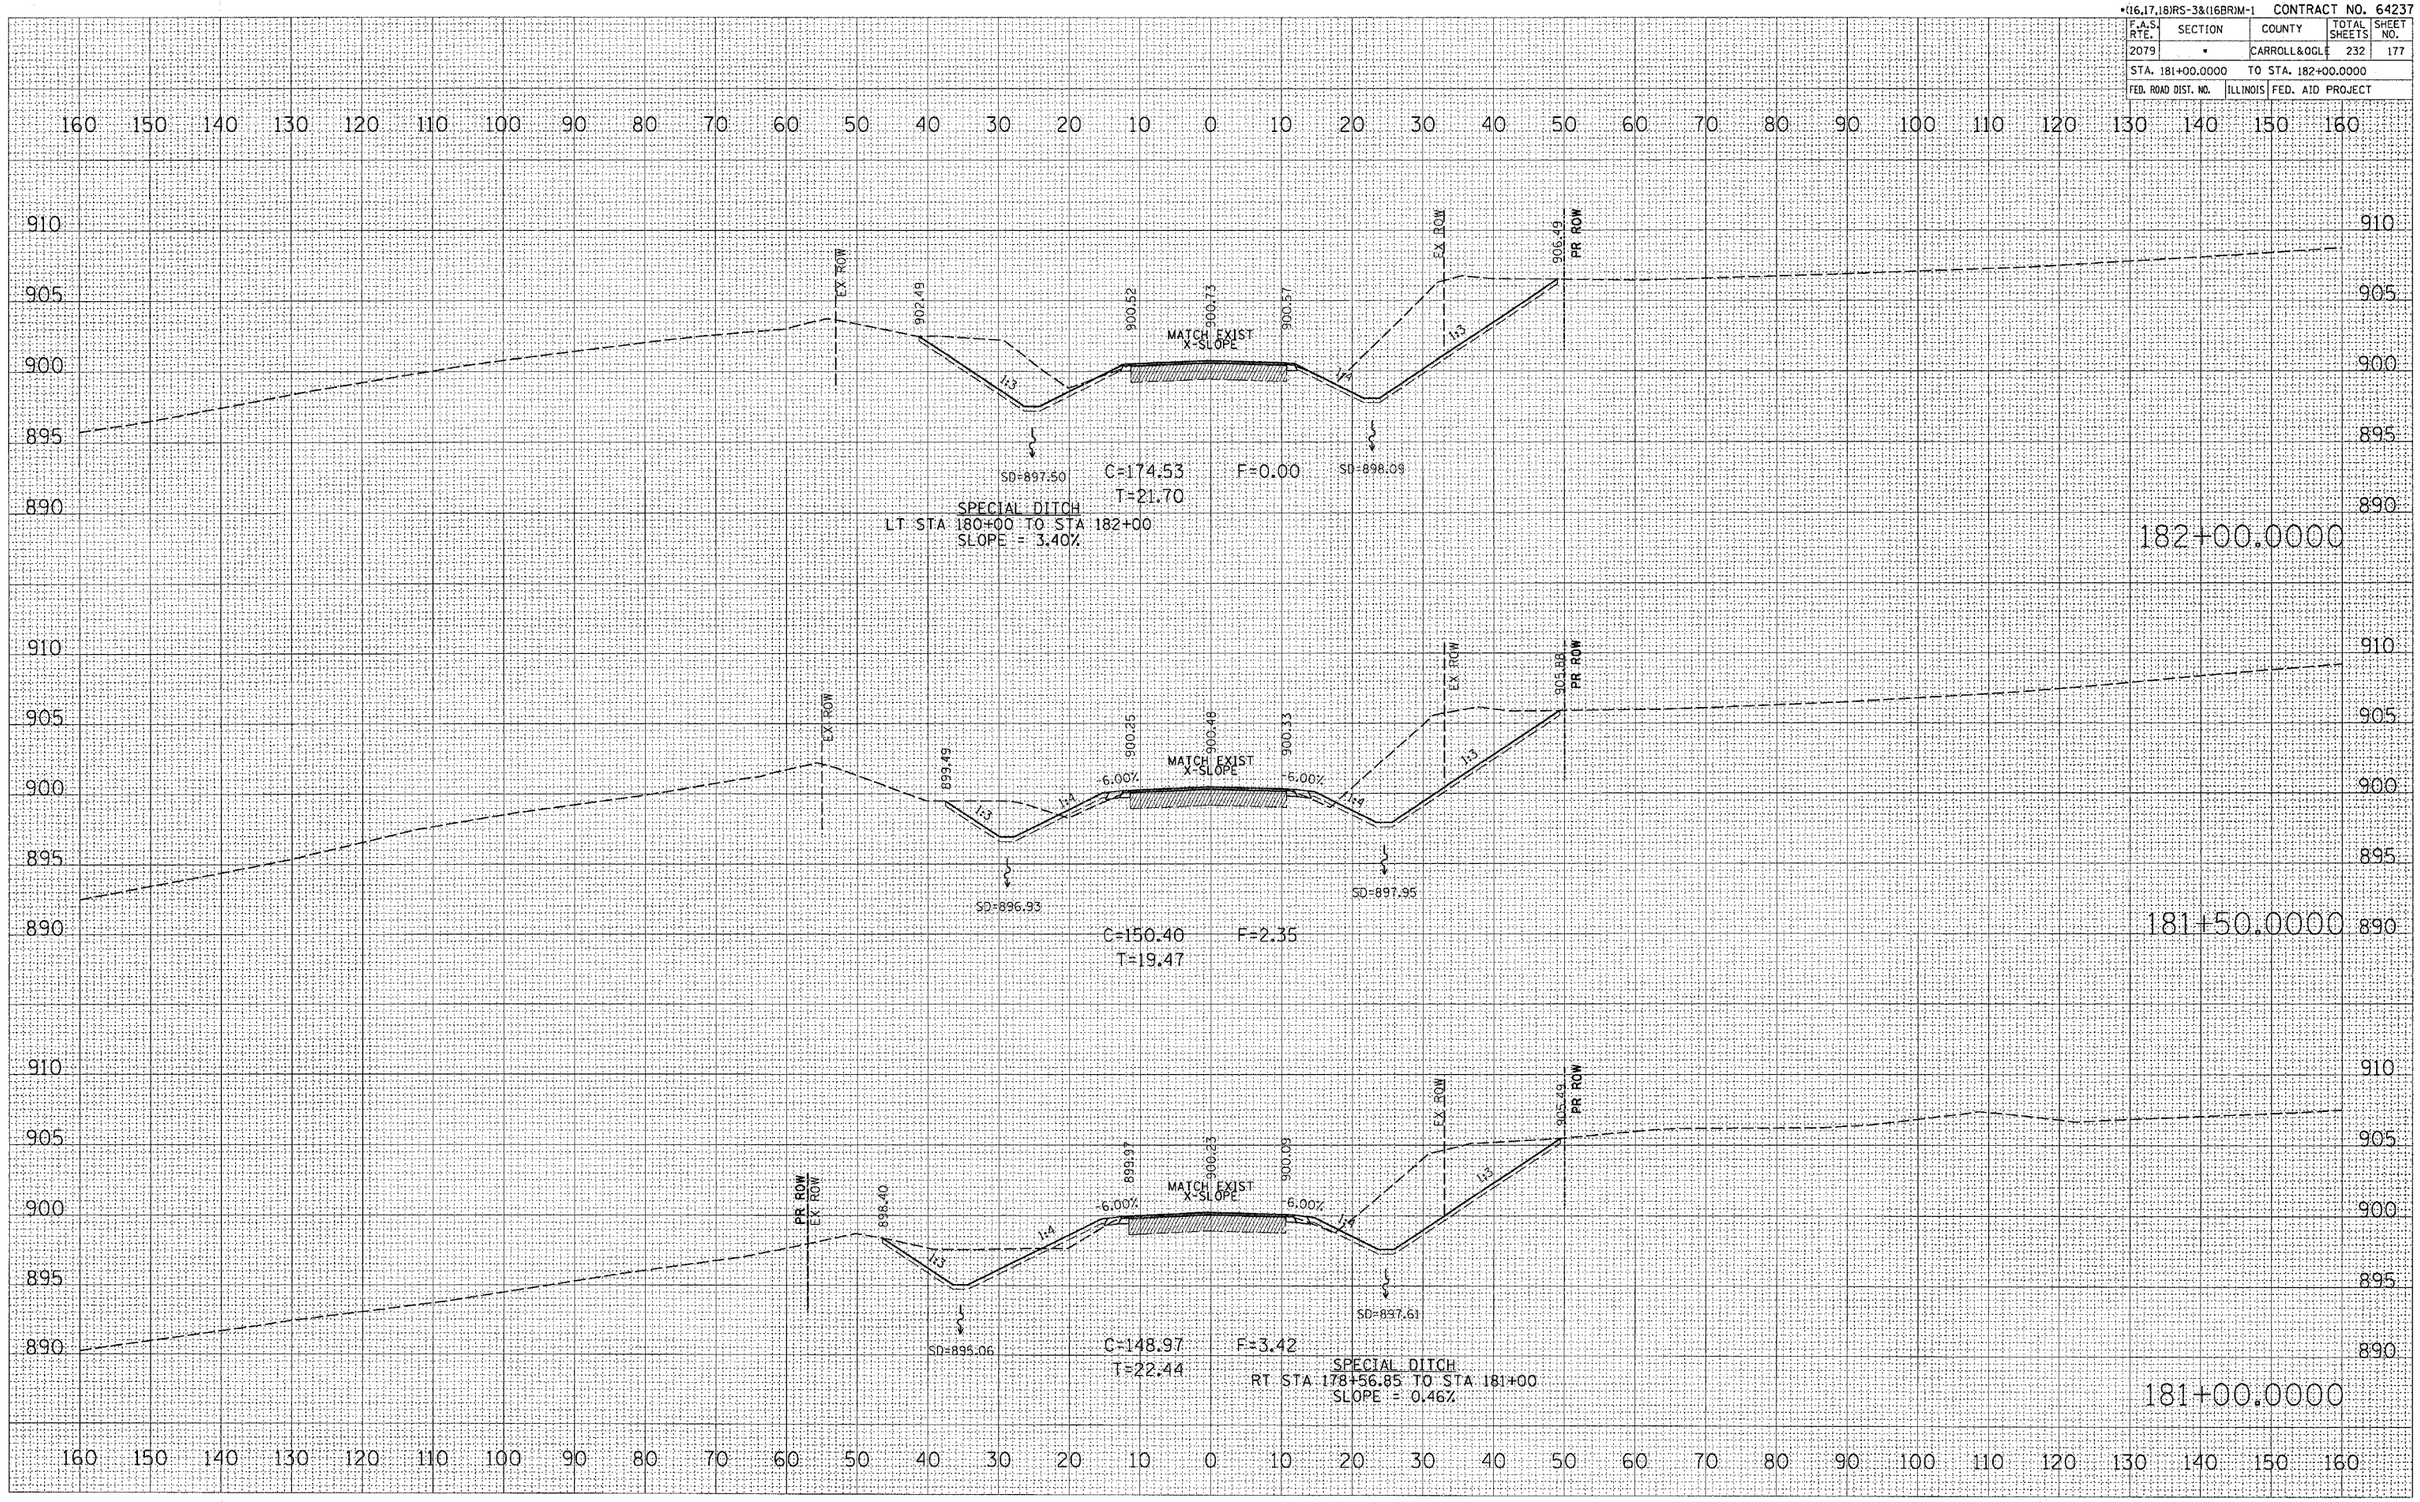


| FINAL SURVEY | BY | DATE |
|---|---|---|
| SURVEYED | | |
| PLOTTED | | |
| TEMPLATE | | |
| AREAS | | |
| AREAS CHECKED | | |
| NOTE BOOK NO. | | |

| ORIGINAL SURVEY | BY | DATE |
|---|---|---|
| SURVEYED | | |
| PLOTTED | | |
| TEMPLATE | | |
| AREAS | | |
| AREAS CHECKED | | |
| NOTE BOOK NO. | | |

PLOT DATE = Wed Mar 07 11:35:42 2007
FILE NAME = c:\pro_pcss\d202685\mulch\d202685mulch.dgn
PLOT SCALE = 10.0000 ' / IN.
USER NAME = stringer_jm

**US RTE 52**