•(16,17,18)RS-3&(16BR)M-1 CONTRACT NO. 64237

F.A.S. RTE.	SECTION	COUNTY	TOTAL SHEETS	SHEET NO.
2079	•	CARROLL&OGLE	232	190
STA. 326+00.0000	TO STA. 327+00.0000			
FED. ROAD DIST. NO.	ILLINOIS	FED. AID PROJECT		

FINAL SURVEY NOTE BOOK — NO. — SURVEYED — PLOTTED — TEMPLATE — AREAS — AREAS CHECKED — BY — DATE

ORIGINAL SURVEY NOTE BOOK — NO. — SURVEYED — PLOTTED — TEMPLATE — AREAS — AREAS CHECKED — BY — DATE

PLOT DATE = Wed Mar 07 11:55:48 2007
FILE NAME = c:\pr-projects\202695\302685xsul-1.dgn
PLOT SCALE = 10.0000 ' / IN.
USER NAME = springerjm

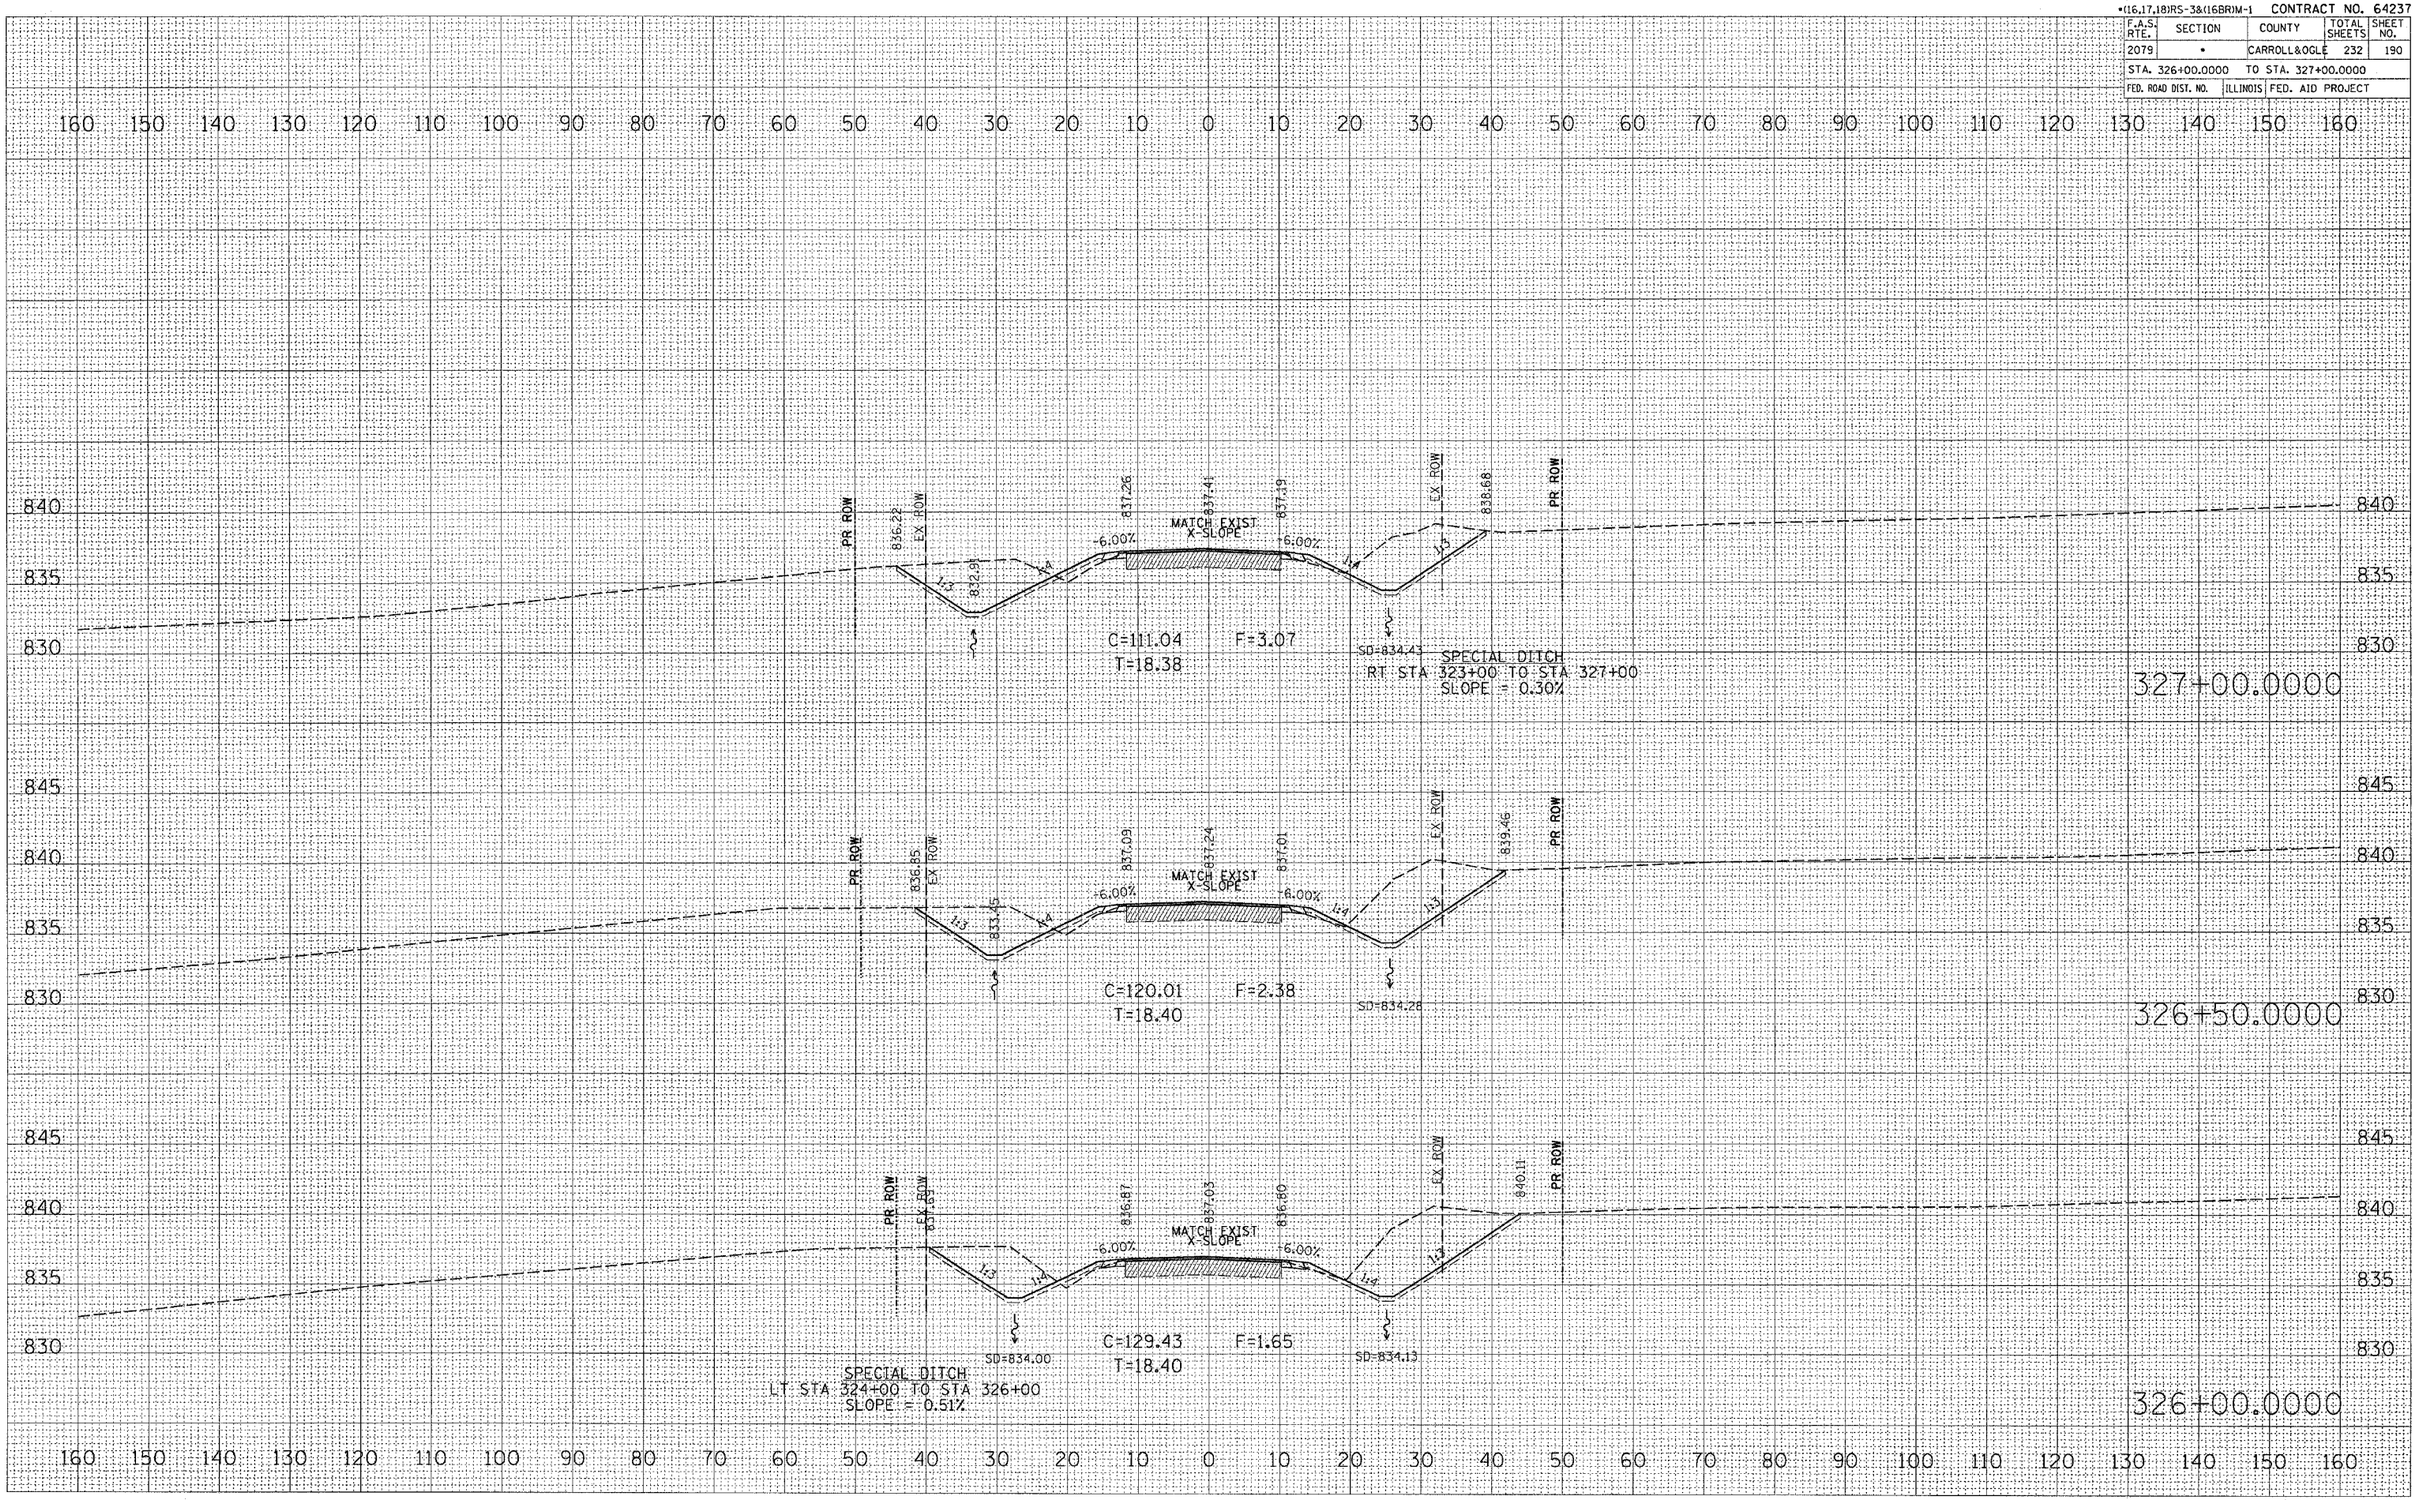

US RTE 52