CONTRACT NO. 64237

F.A.S. RTE.	SECTION	COUNTY	TOTAL SHEETS	SHEET NO.
2079	*	CARROLL&OGLE	232	211
STA. 821+00.0000		TO STA. 821+70.2182		
FED. ROAD DIST. NO.	ILLINOIS	FED. AID PROJECT		

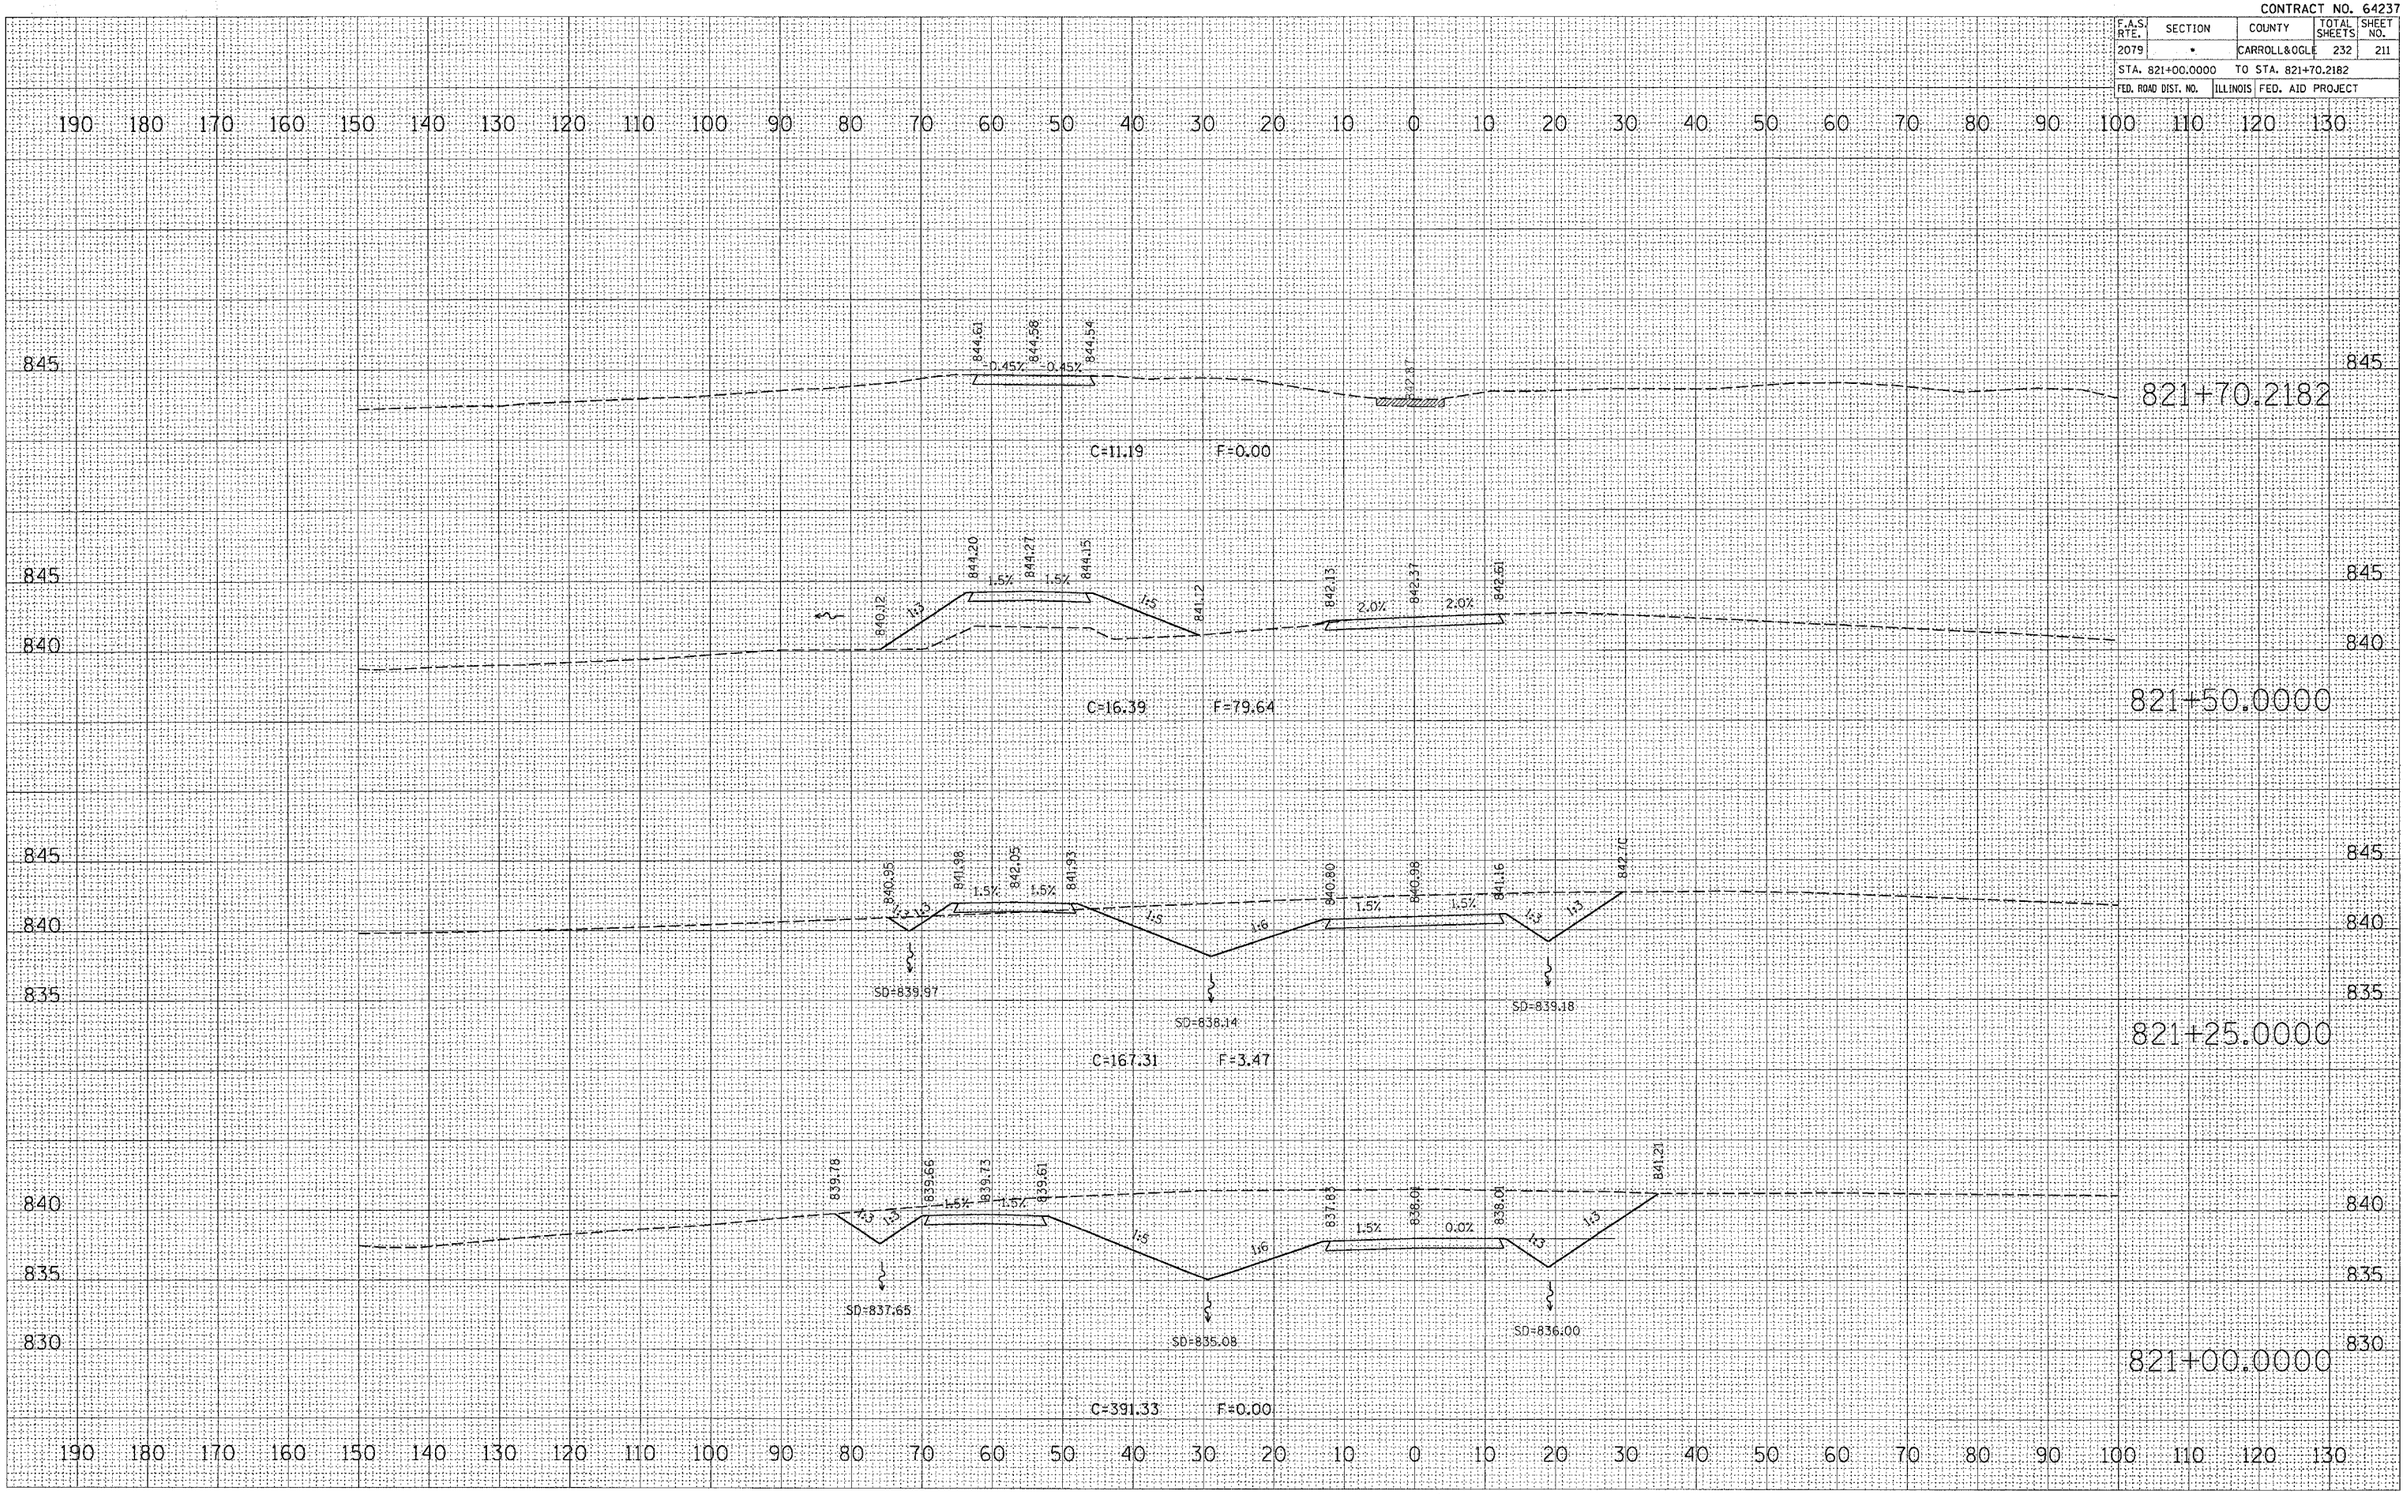

ENTRANCES ALONG BROOKVILLE ROAD FE+15

FINAL SURVEY NOTE BOOK NO. SURVEYED PLOTTED TEMPLATE AREAS AREAS CHECKED BY DATE

ORIGINAL SURVEY NOTE BOOK NO. SURVEYED PLOTTED TEMPLATE AREAS AREAS CHECKED BY DATE

PLOT DATE = Wed Mar 07 13:09:59 2007
FILE NAME = c:\projects\d202685\d02685xs2.dgn
PLOT SCALE = 10.0000 ' / IN.
USER NAME = stringer_jm