CONTRACT NO. 64B43

F.A.P. RTE.	SECTION	COUNTY	TOTAL SHEETS	SHEET NO.
553	120T-2	OGLE	59	49

STA. 2109+75.0000 TO STA. 2110+00.0000

FED. ROAD DIST. NO. | ILLINOIS | FED. AID PROJECT

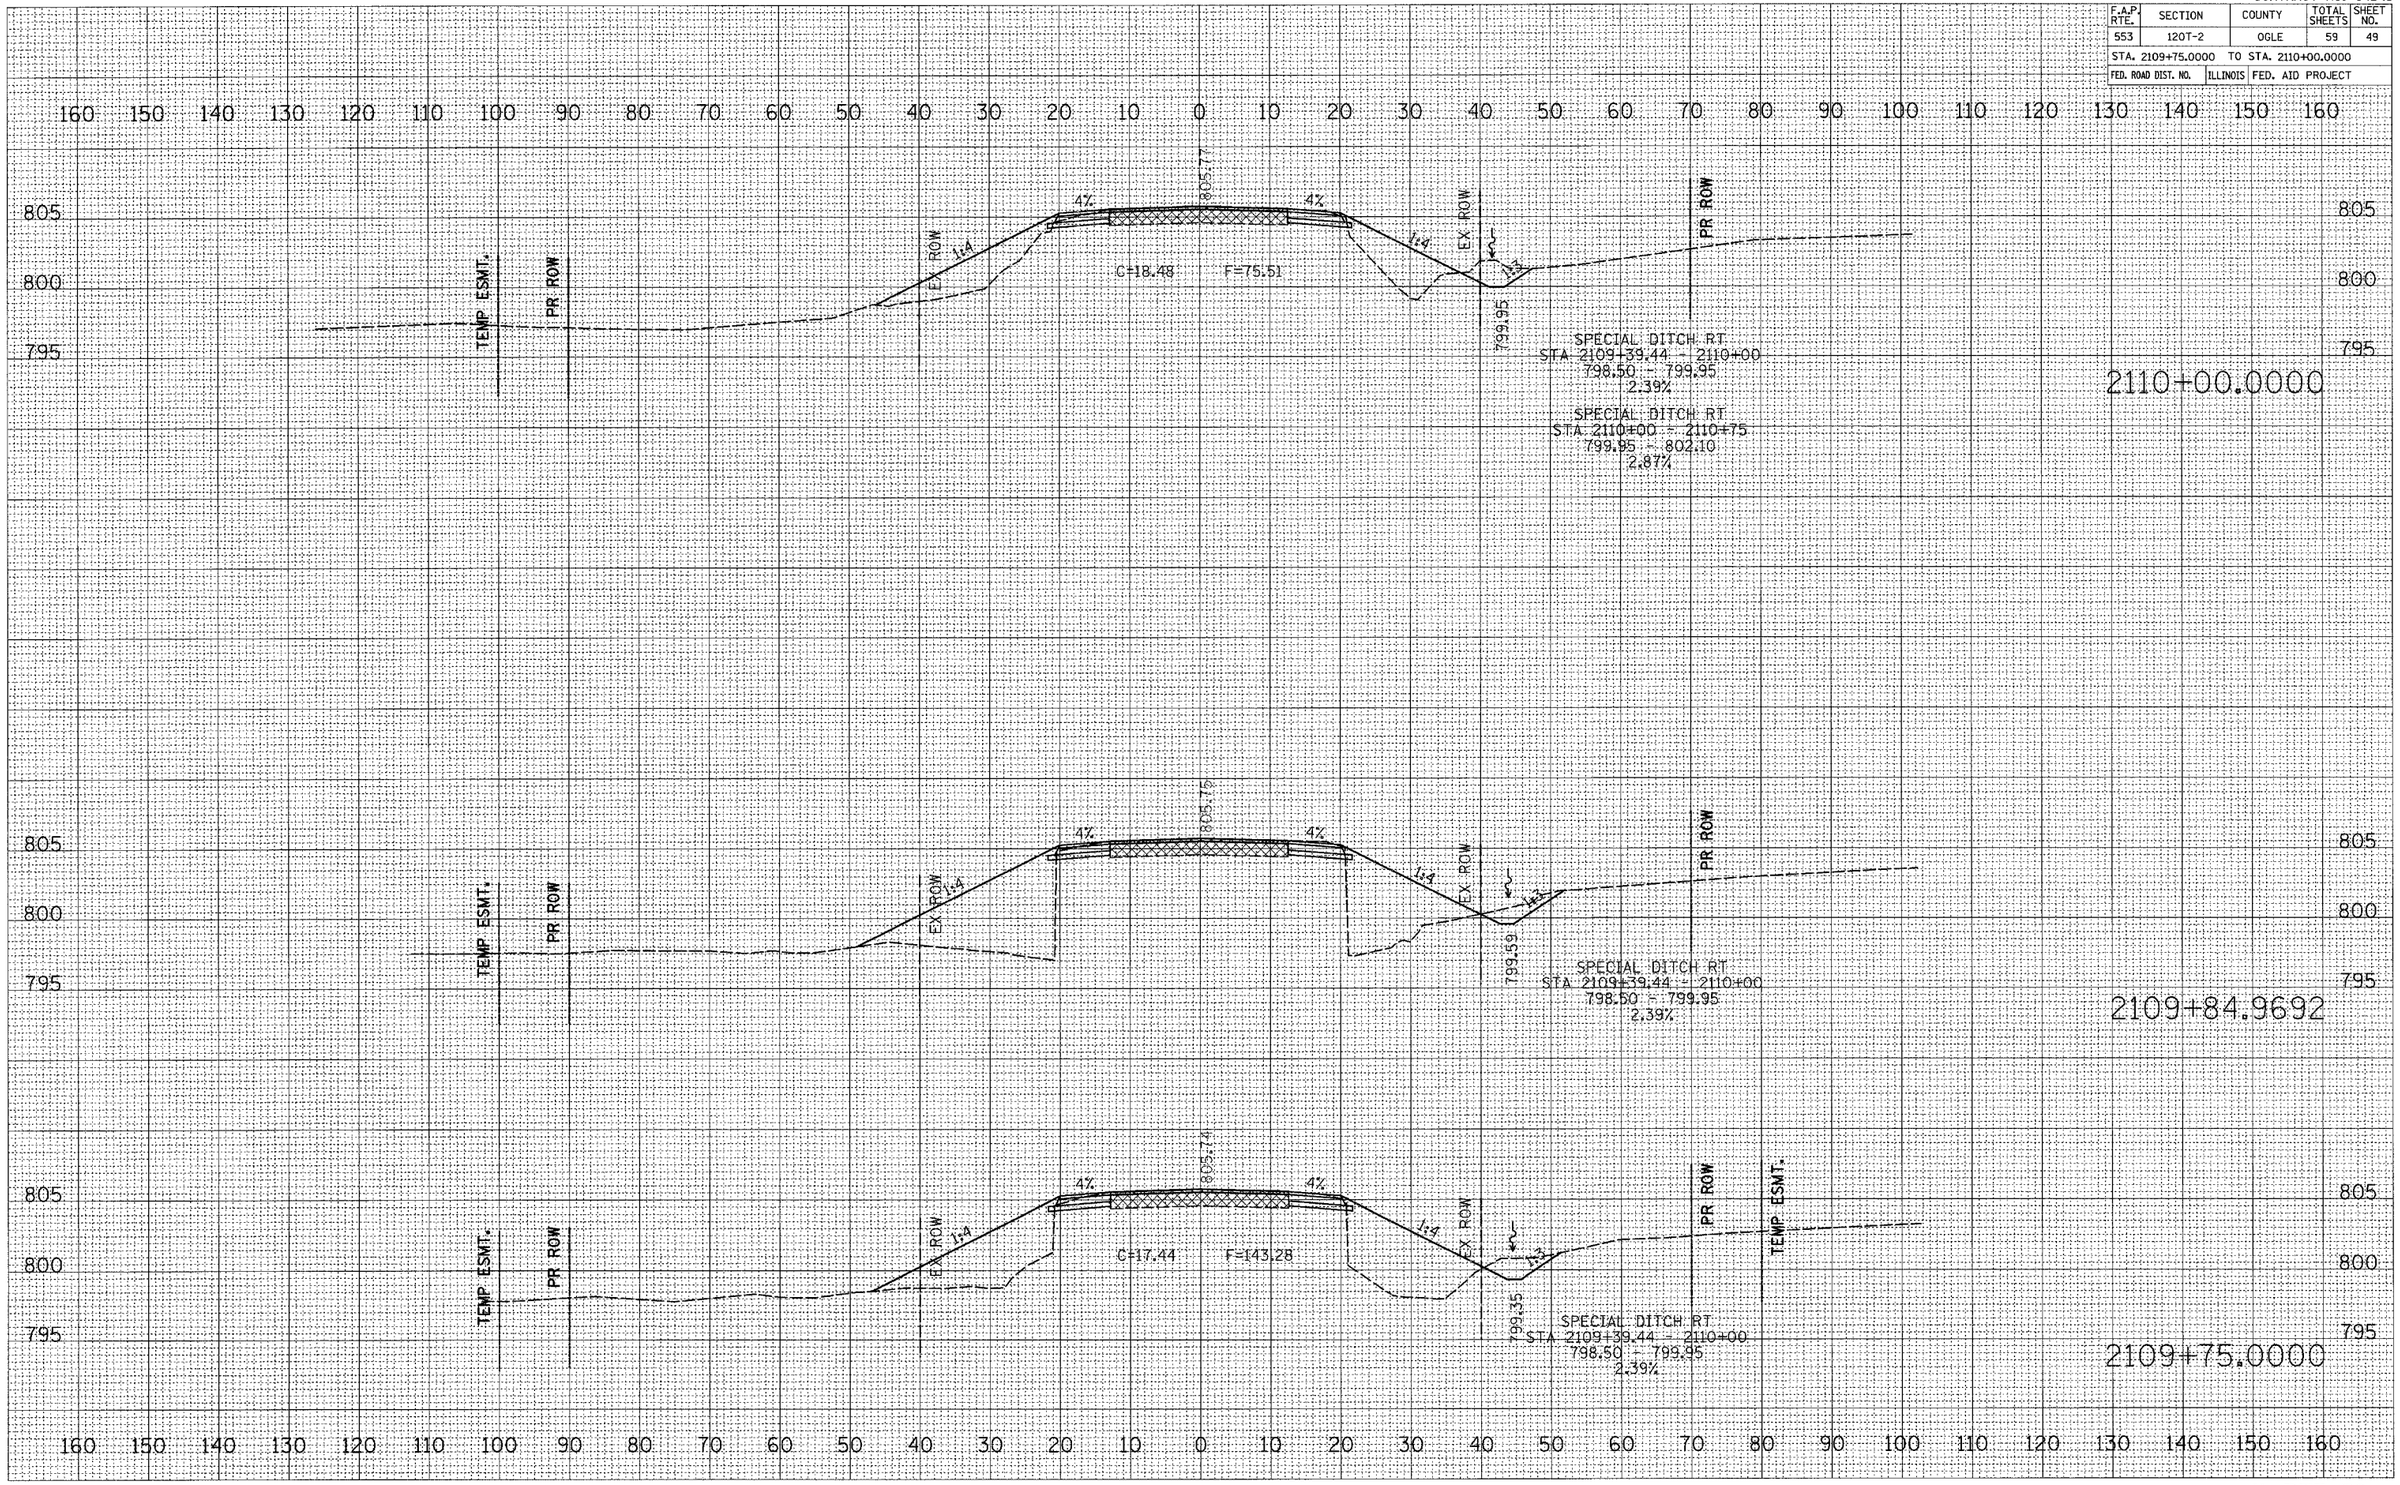

FINAL SURVEY | NOTE BOOK NO. | SURVEYED | PLOTTED | TEMPLATE | AREAS | AREAS CHECKED | BY | DATE

ORIGINAL SURVEY | NOTE BOOK NO. | SURVEYED | PLOTTED | TEMPLATE | AREAS | AREAS CHECKED | BY | DATE

PLOT DATE = Mon Jul 30 09:56:32 2007
FILE NAME = c:\projects\p2106805\d106805xm.dgn
PLOT SCALE = 10.0000 ' / IN.
USER NAME = dossdd

IL RTE 72