CONTRACT NO. 66612

F.A. RTE.	SECTION	COUNTY	TOTAL SHEETS	SHEET NO.
840	123 BR-2	IROQUOIS	67	48
STA. 277+22.73		TO STA. 278+00.00		
FED. ROAD DIST. NO.	ILLINOIS	FED. AID PROJECT		

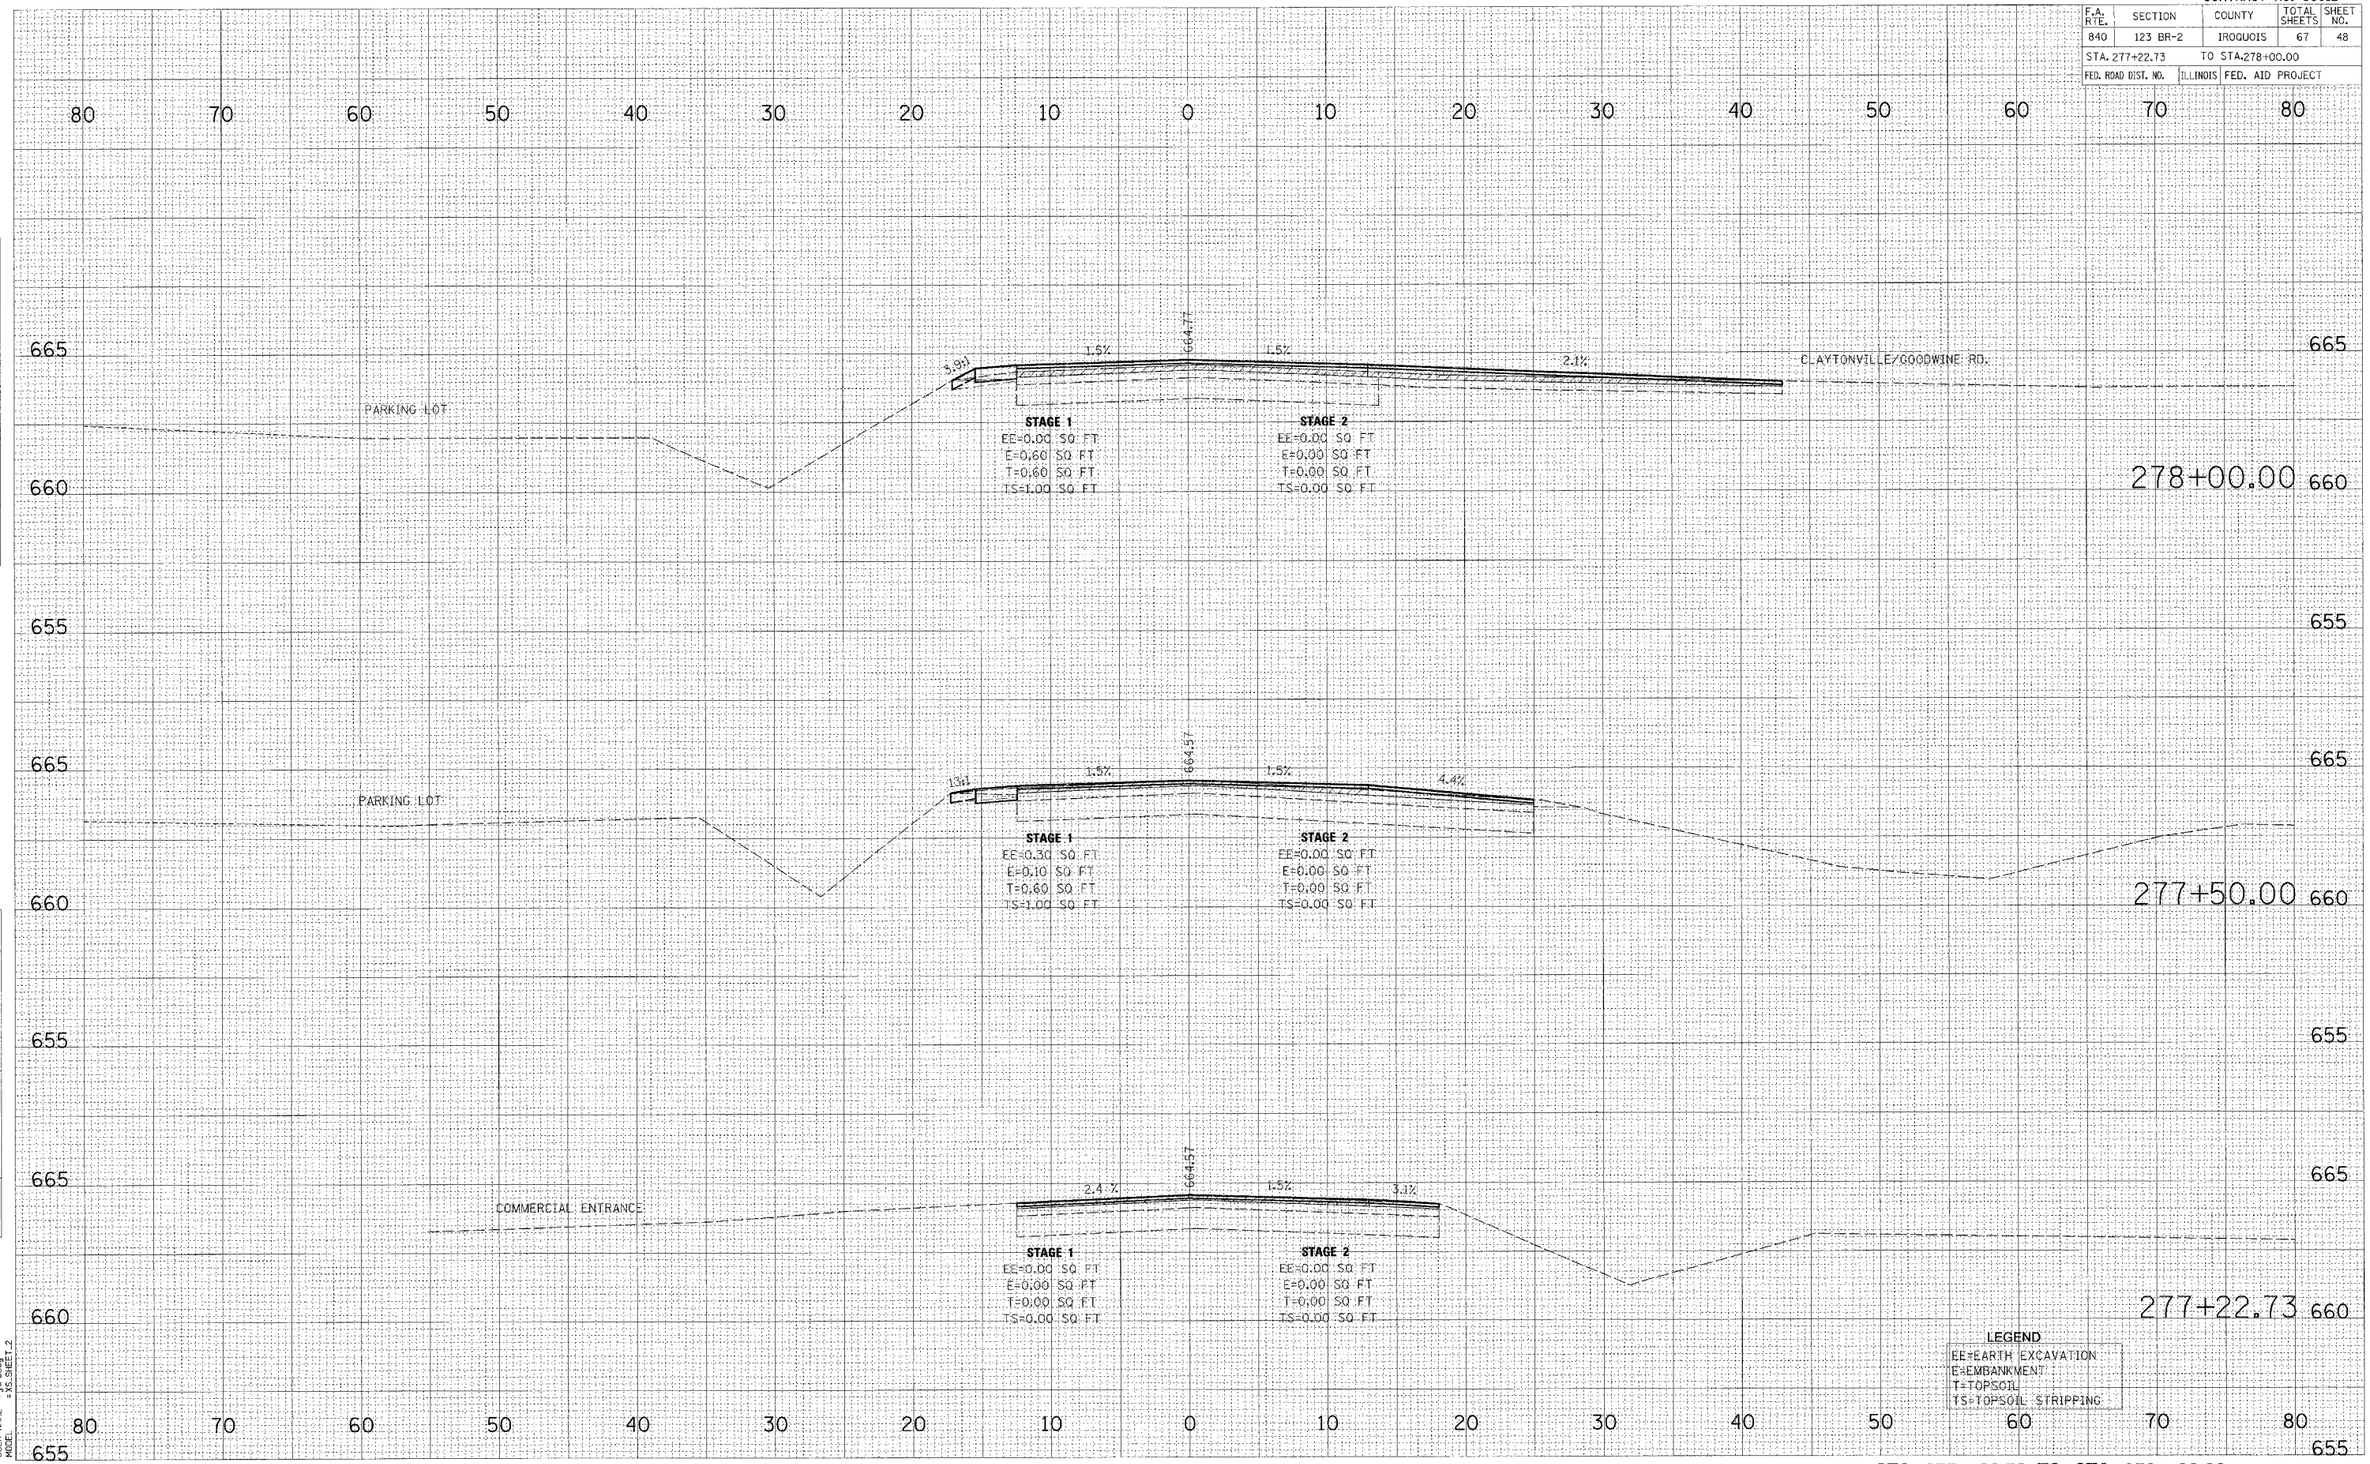

NO.	NOTE BOOK	FINAL SURVEY
	TEMPLATE	SURVEYED
	AREAS	PLOTTED
	AREAS CHECKED	

NO.	ORIGINAL SURVEY
	SURVEYED
	PLOTTED
	TEMPLATE
	AREAS
	AREAS CHECKED

NO.	DATE	BY

PLOT DATE = 6/7/2007
FILE NAME = N:\1120\2007\roads\Geo\220207-49_PROfile.dgn
PLOT SCALE = 1:5
USER NAME = JH Bowe
MODEL = XS-SHEET 2

STA 277+22.73 TO STA 278+00.00 IL RTE 49