CONTRACT NO. 66612

F.A. RTE.	SECTION	COUNTY	TOTAL SHEETS	SHEET NO.
840	123 BR-2	IROQUOIS	67	50
STA. 279+00.00		TO STA. 279+50.00		
FED. ROAD DIST. NO.	ILLINOIS	FED. AID PROJECT		

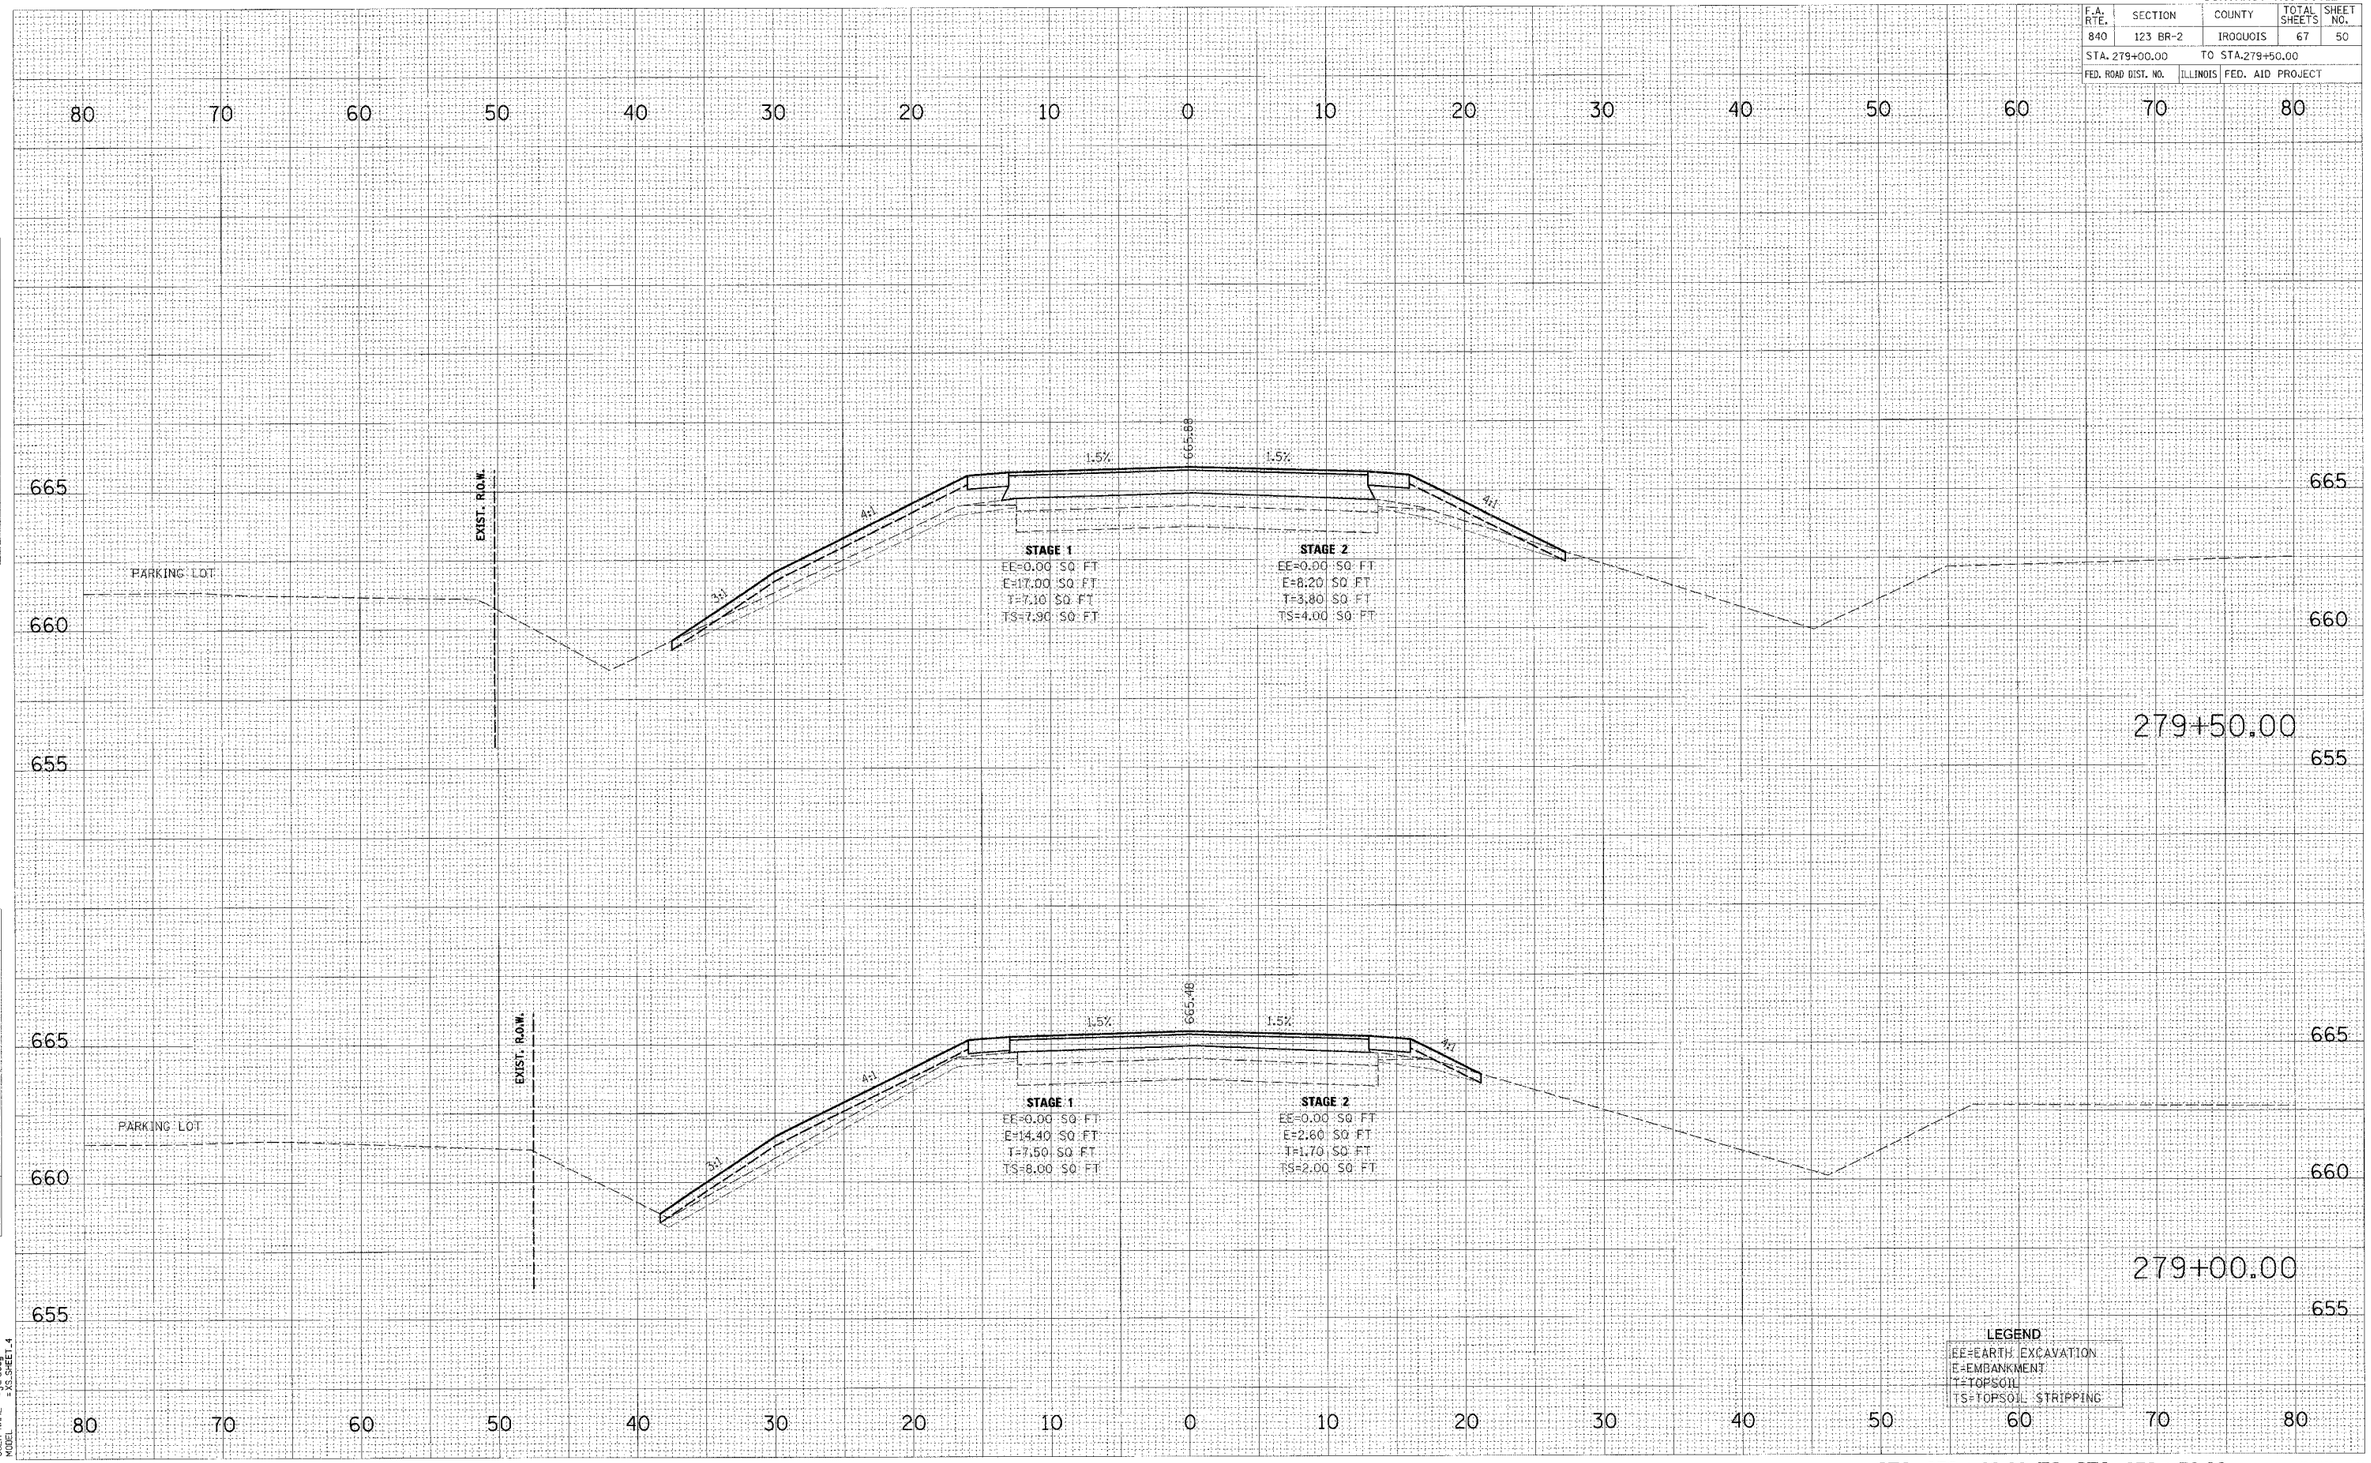

STA 279+00.00 TO STA 279+50.00 IL RTE 49

FINAL SURVEY — NOTE ROCK — NO. — SURVEYED — PLOTTED — TEMPLATE AREAS — AREAS CHECKED — BY — DATE

ORIGINAL SURVEY — NO. — Description — SURVEYED — PLOTTED — TEMPLATE AREAS — AREAS CHECKED — BY — DATE

PLOT DATE = 6/7/2007
FILE NAME = N:\IL\2002\07\cadd\Geo\202707_49_PMSLdgn.dgn
PLOT SCALE = 1:5
USER NAME = jtr.boes
MODEL = XS-SHEET 1-4