CONTRACT NO. 66612

F.A. RTE.	SECTION	COUNTY	TOTAL SHEETS	SHEET NO.
840	123 BR-2	IROQUOIS	67	51
STA. 279+94.59		TO STA. 280+00.00		
FED. ROAD DIST. NO.	ILLINOIS	FED. AID PROJECT		

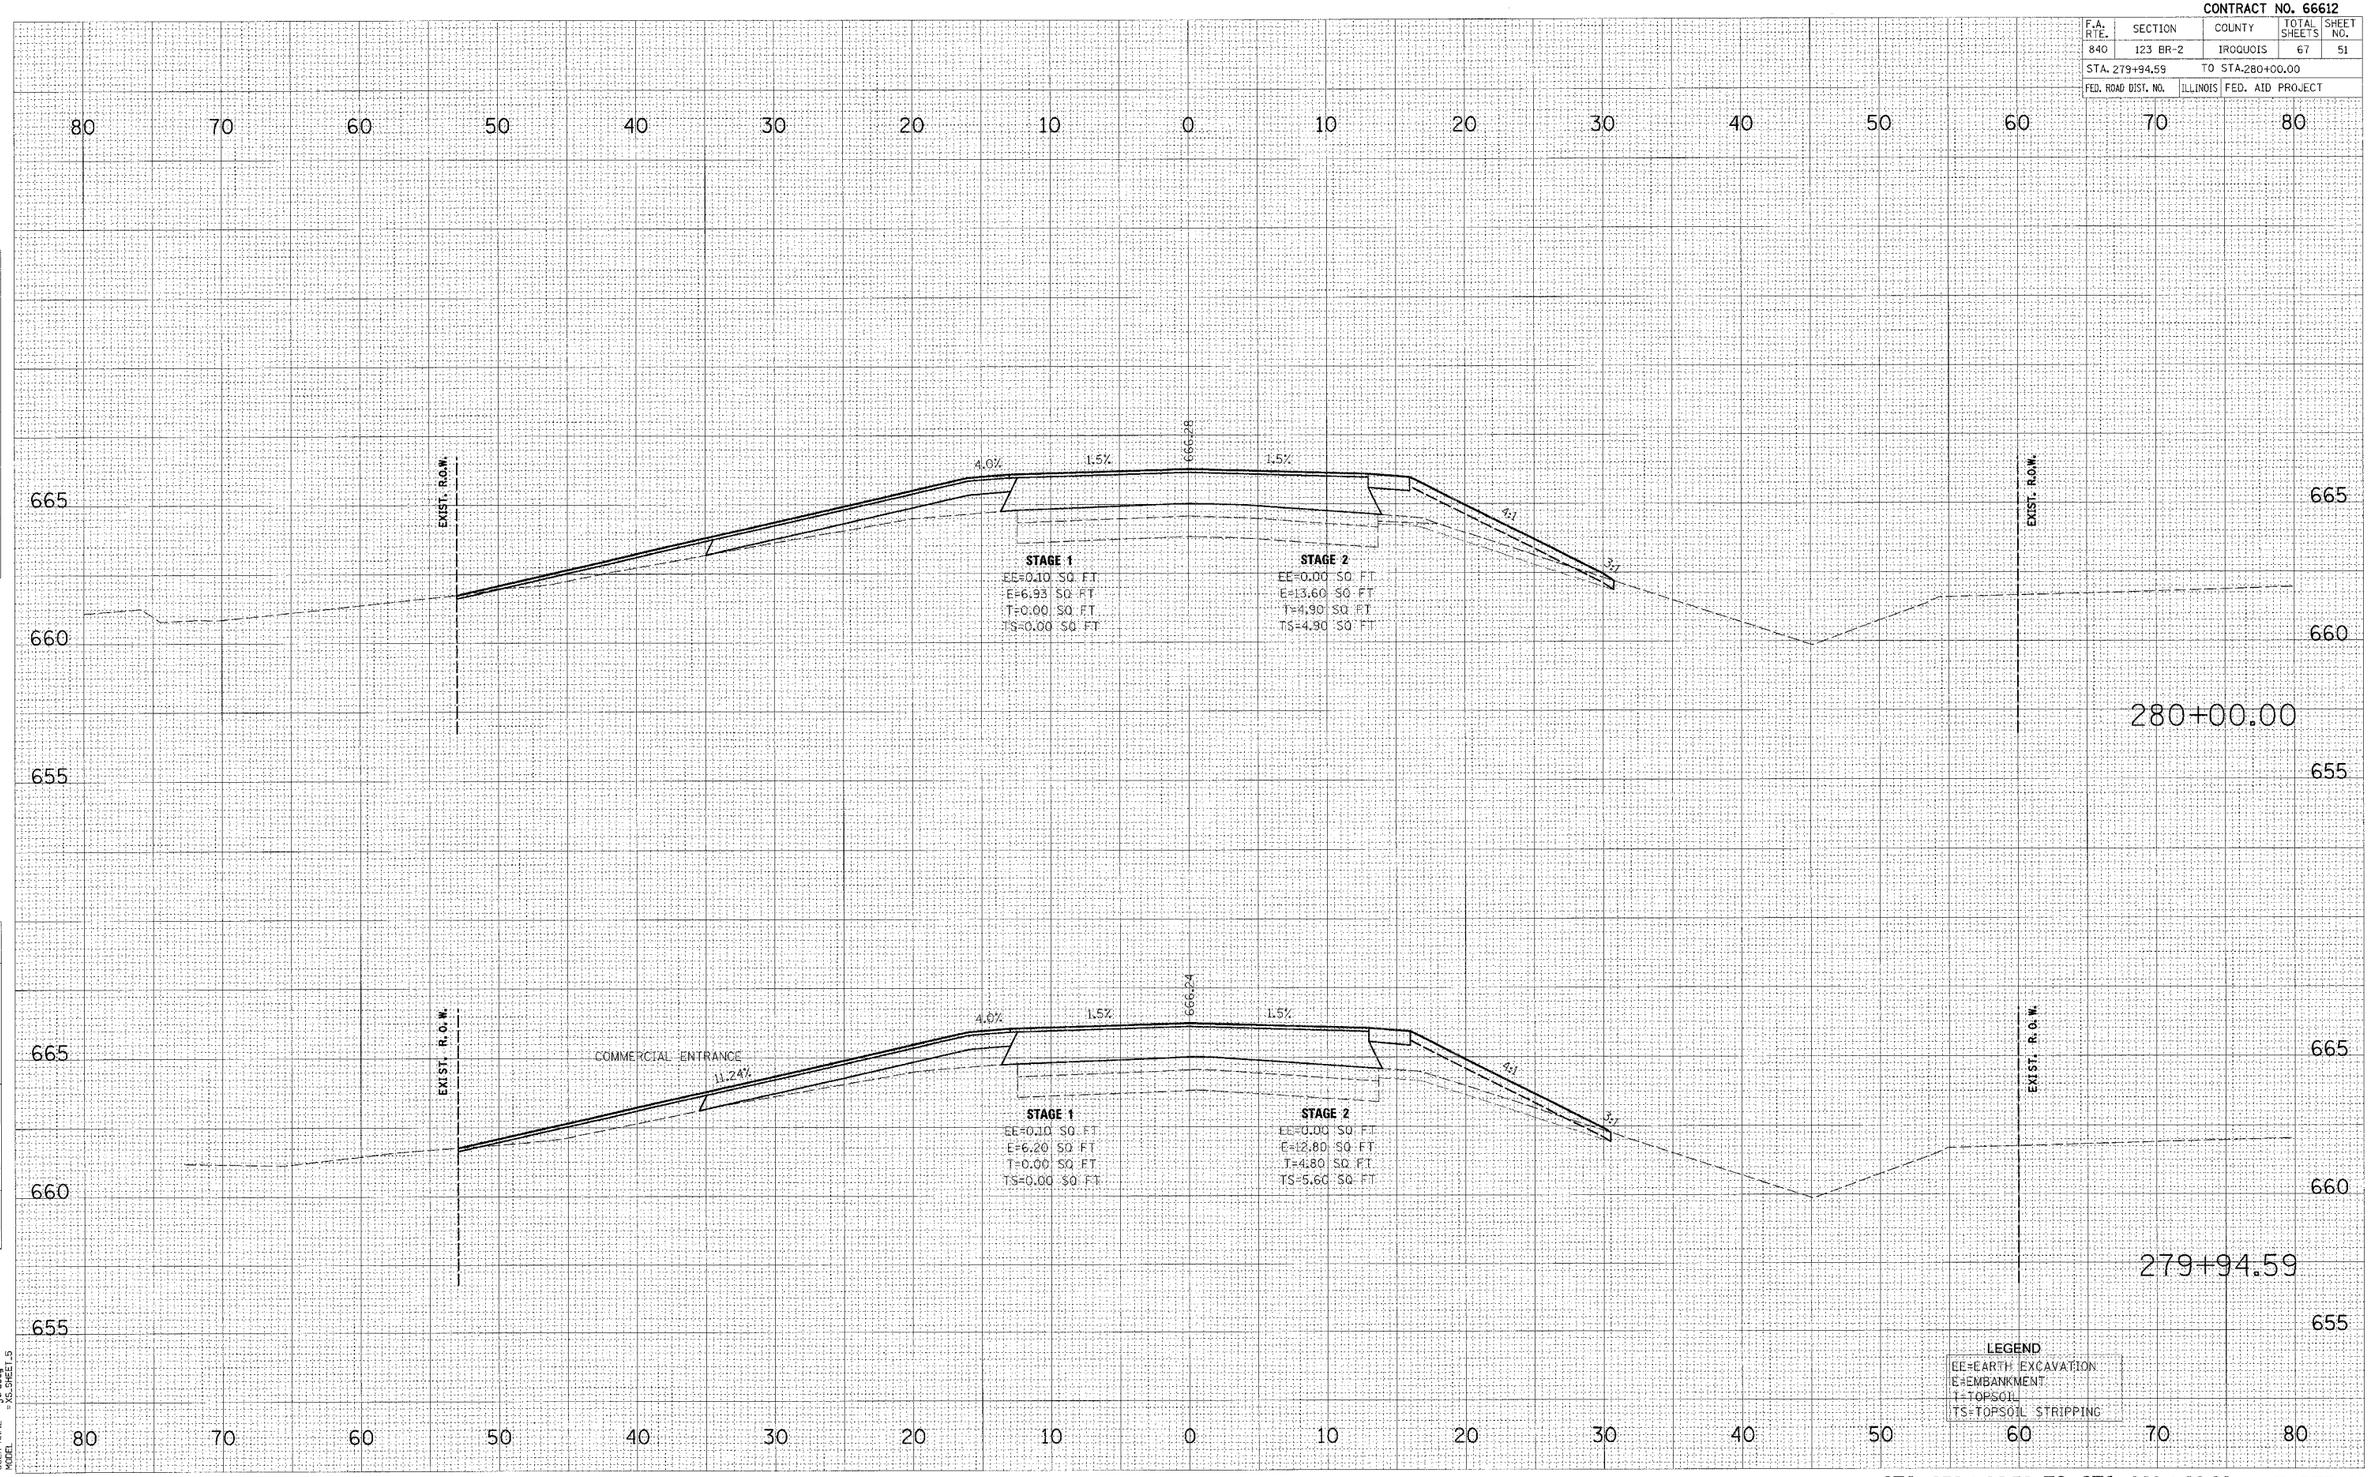

STA 279+94.59 TO STA 280+00.00 IL RTE 49

FINAL SURVEY	NOTE BOOK	NO.
SURVEYED	BY	
PLOTTED		
TEMPLATT		
AREAS		
AREAS CHECKED		DATE

ORIGINAL SURVEY	NOTE BOOK	NO.
SURVEYED	BY	
PLOTTED		
TEMP	STF	
ARE		
AREAS CHECKED		DATE

PLOT DATE = 8/7/2007
FILE NAME = h:\il280207\cadd\Geo\280207_49_PMSEdgeBox_SHEET_LS
PLOT SCALE = 1\5
USER NAME = jfc-ecs
MODEL = PMSEdgeBox