CONTRACT NO. 66612

F.A. RTE.	SECTION	COUNTY	TOTAL SHEETS	SHEET NO.
840	123 BR-2	IROQUOIS	67	52
STA. 280+50.00		TO STA. 281+00.00		
FED. ROAD DIST. NO.		ILLINOIS	FED. AID PROJECT	

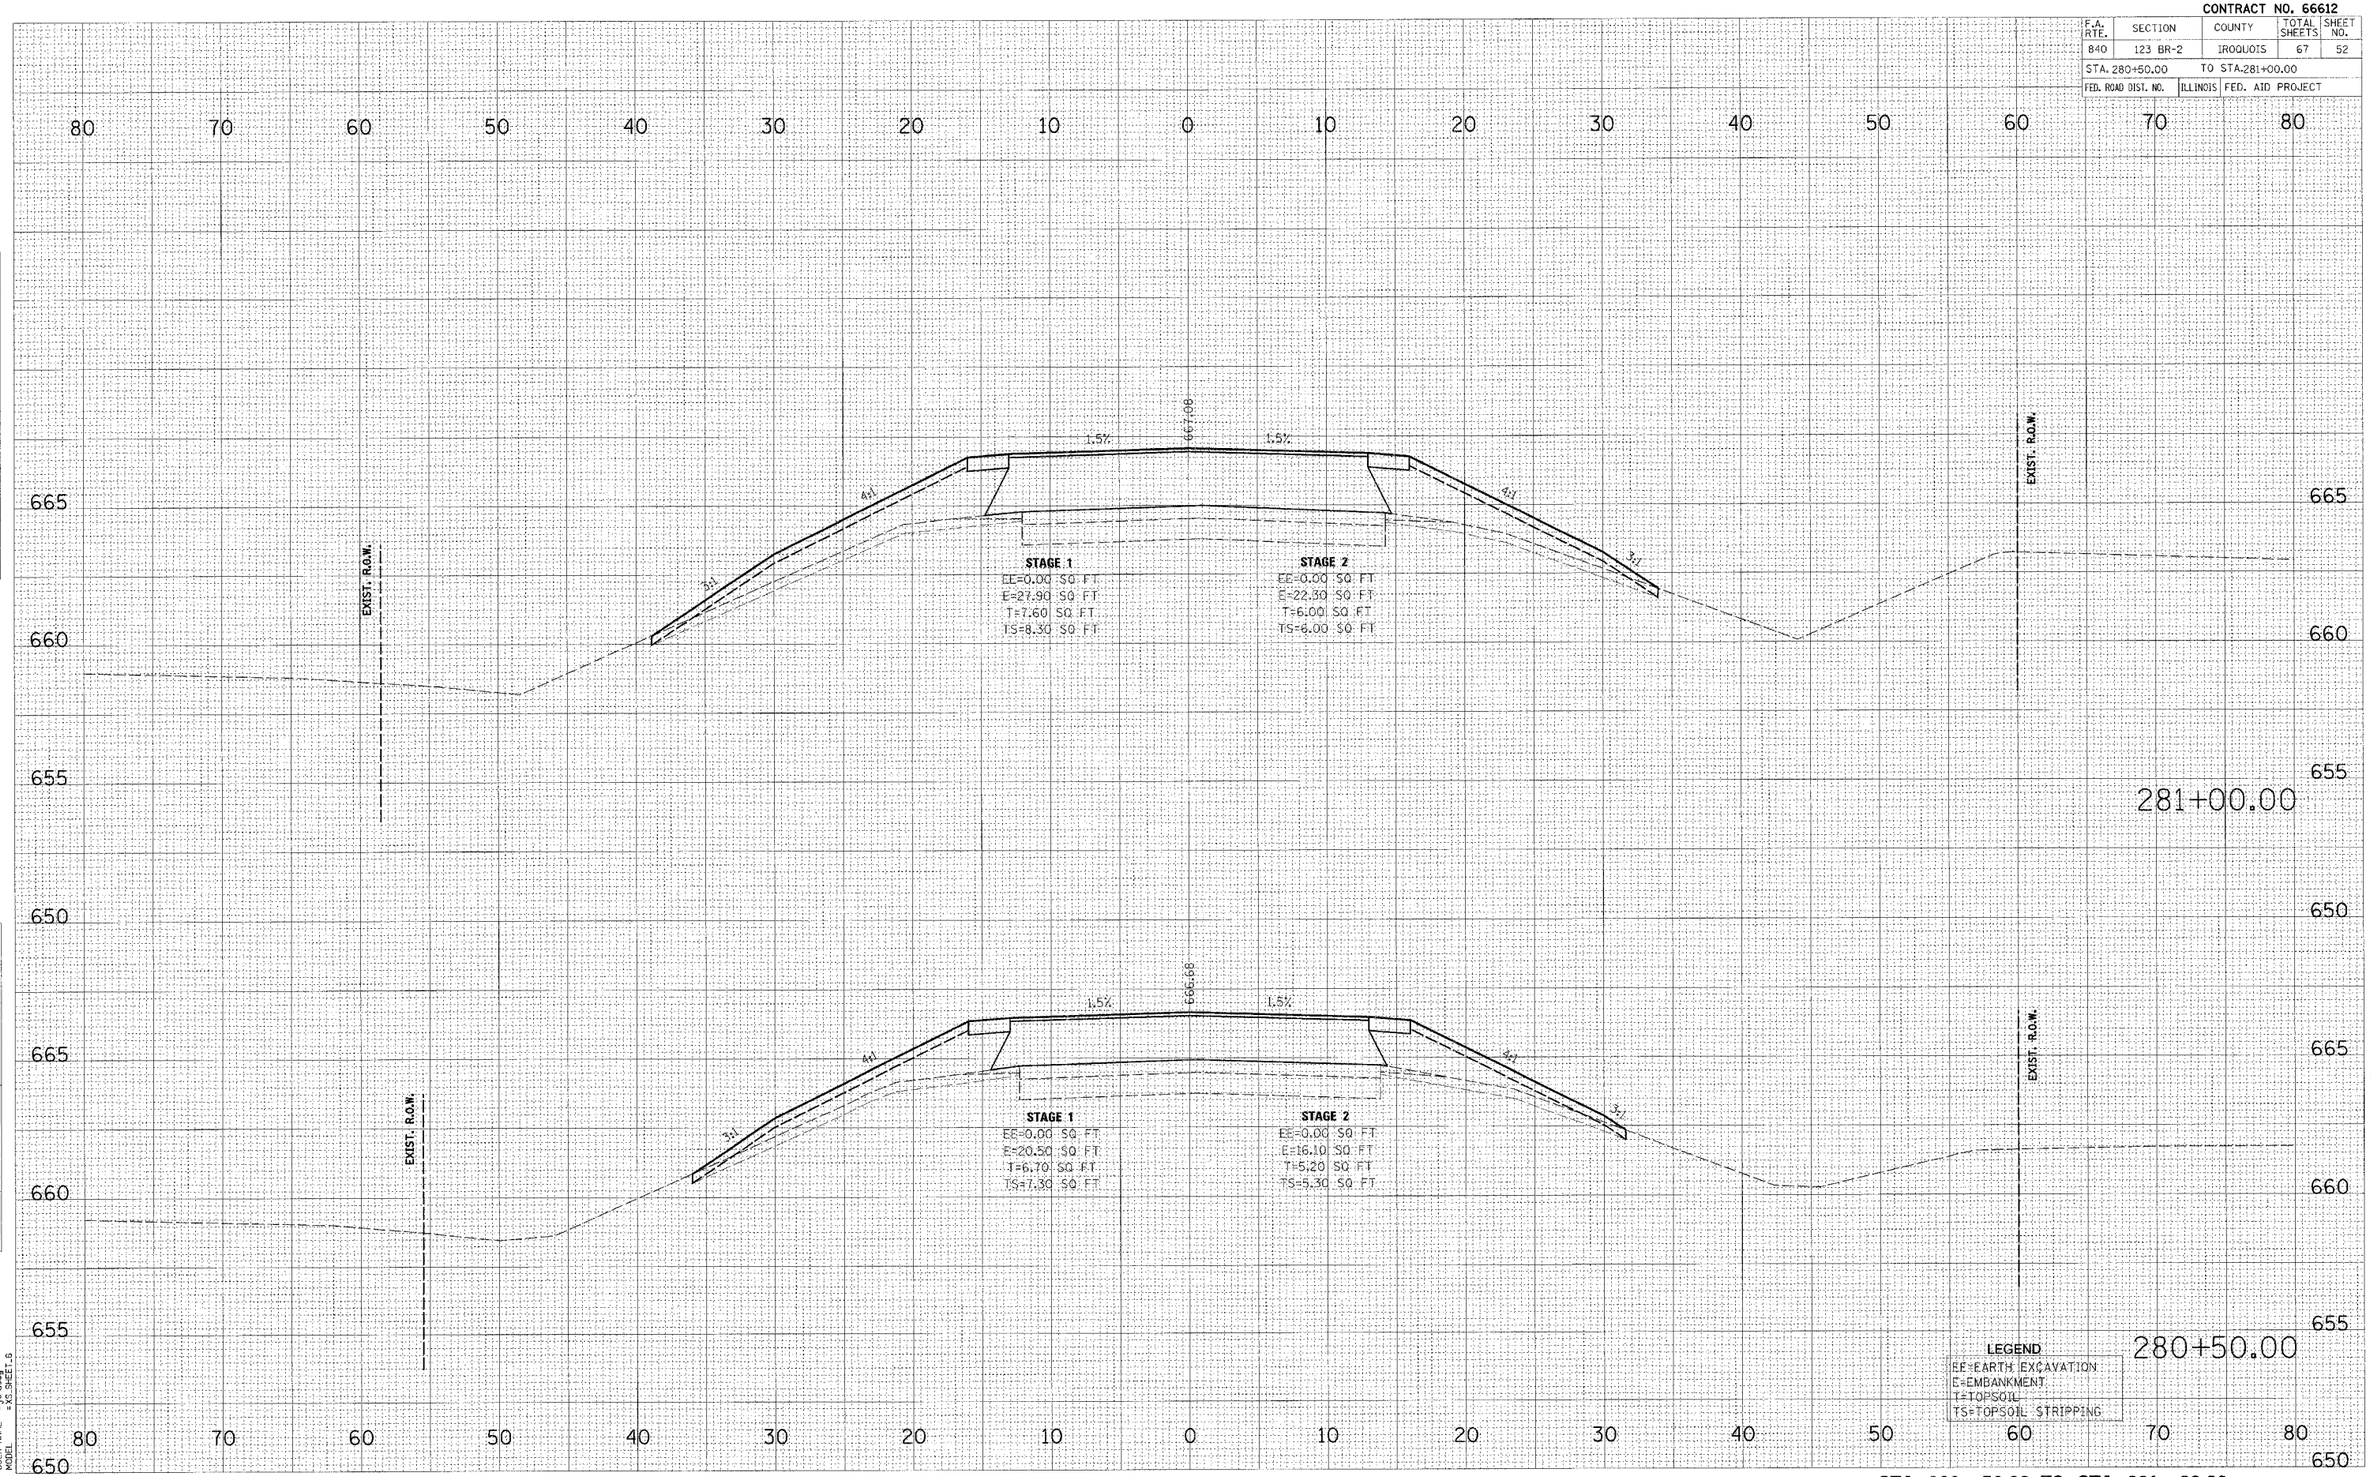

STA 280+50.00 TO STA 281+00.00 IL RTE 49

FINAL SURVEY	SURVEYED	BY	DATE
NOTE BOOK	ADDED		
NO.	TEMPLATE		
	AREAS		
	AREAS CHECKED		

ORIGINAL SURVEY	SURVEYED	BY	DATE
	ADDED		
	TEMP. T		
	AREAS		
NO.	AREAS CHECKED		

PLOT DATE = 8/1/2007
FILE NAME = N:\123BR2\27\cadd\Geo\282207_49_PMS.dgn
PLOT SCALE = 1.0
USER NAME = jfarney
MODEL = XS-SHEET_S