CONTRACT NO. 66612

F.A. RTE.	SECTION	COUNTY	TOTAL SHEETS	SHEET NO.
840	123 BR-2	IROQUOIS	67	59
STA. 284+16.00		TO STA.285+44.00		
FED. ROAD DIST. NO.		ILLINOIS	FED. AID PROJECT	

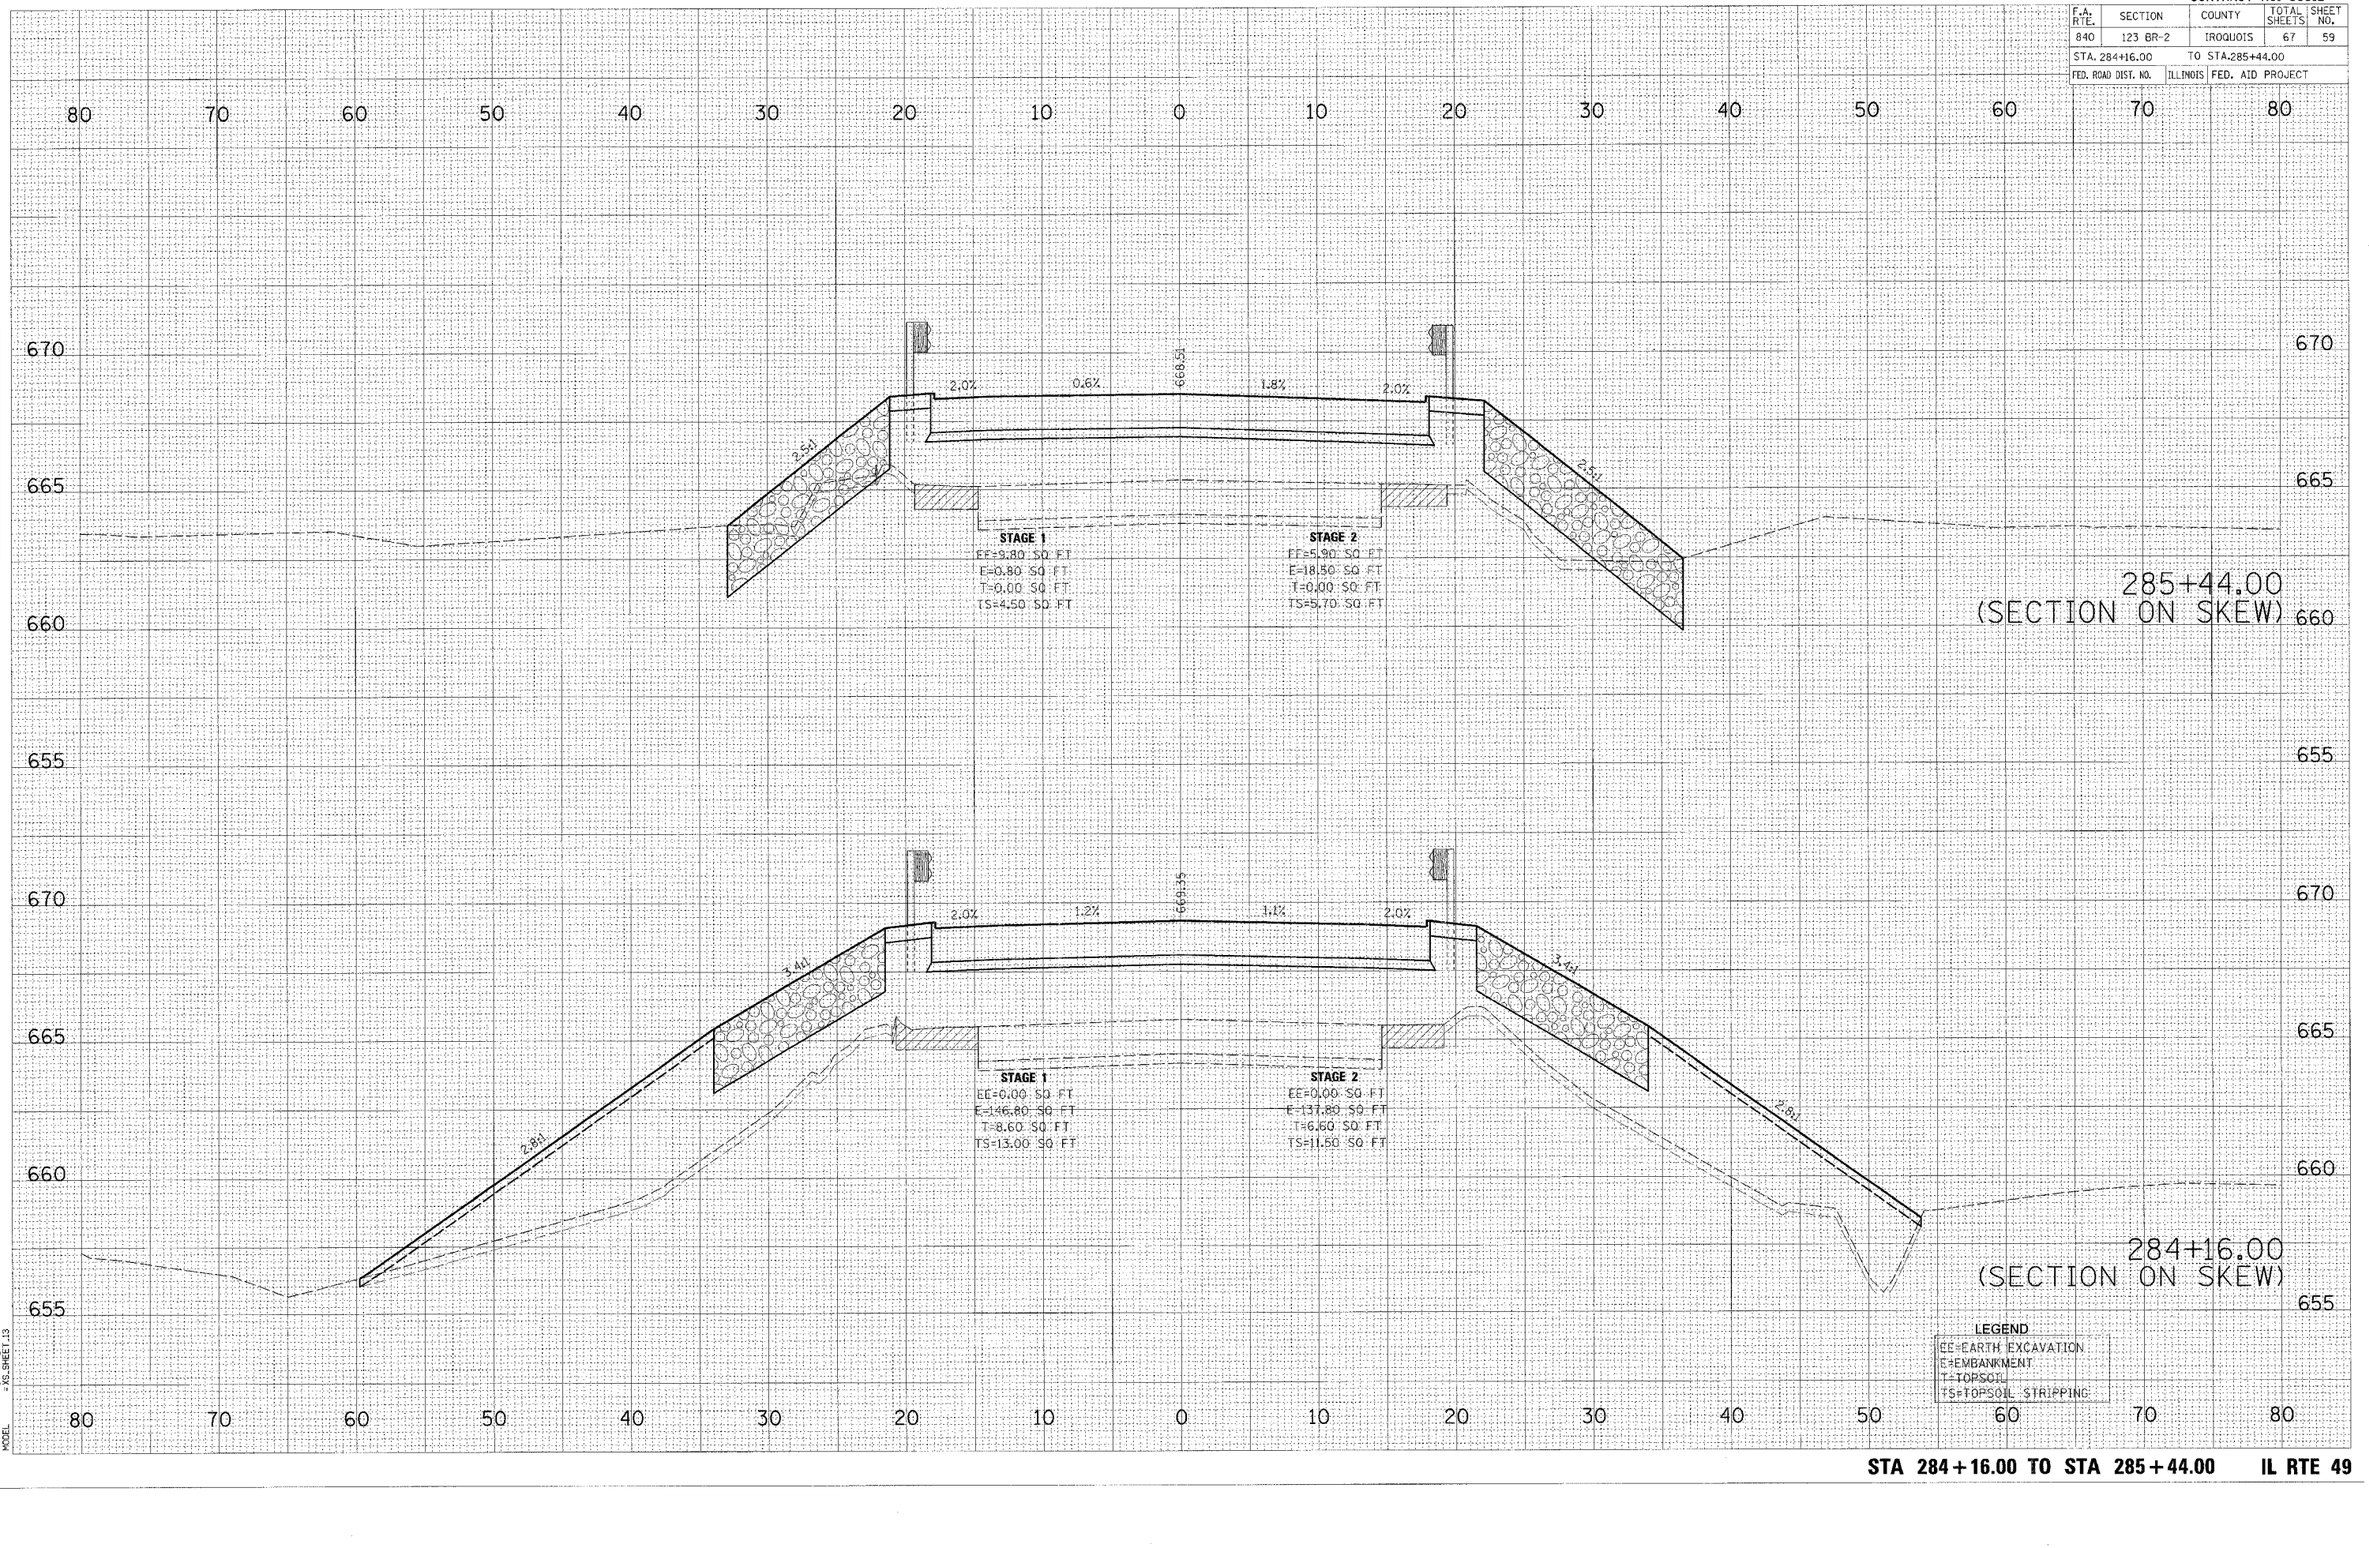

FINAL SURVEY NOTE BOOK — NO. — BY — DATE
SURVEYED — PLOTTED — PLANIMETER AREAS — AREAS CHECKED

ORIGINAL SURVEY — NOTE BOOK — NO. — BY — DATE
SURVEYED — PLOTTED — TRAP "E" AREAS — AREAS CHECKED

PLOT DATE = 8/7/2007
FILE NAME = I:\x\1280220*\Sadd\Geo\280207_49_MSS.dgn
PLOT SCALE = 1.0000 '/ Inch
PLOT NAME = Jfranang
USER NAME = XG_SHEET.13
MODEL =

STA 284+16.00 TO STA 285+44.00 IL RTE 49