CONTRACT NO. 66612

F.A. RTE.	SECTION	COUNTY	TOTAL SHEETS	SHEET NO.
840	123 BR-2	IROQUOIS	67	61

STA. 285+74.00 TO STA.286+00.00

FED. ROAD DIST. NO. | ILLINOIS | FED. AID PROJECT

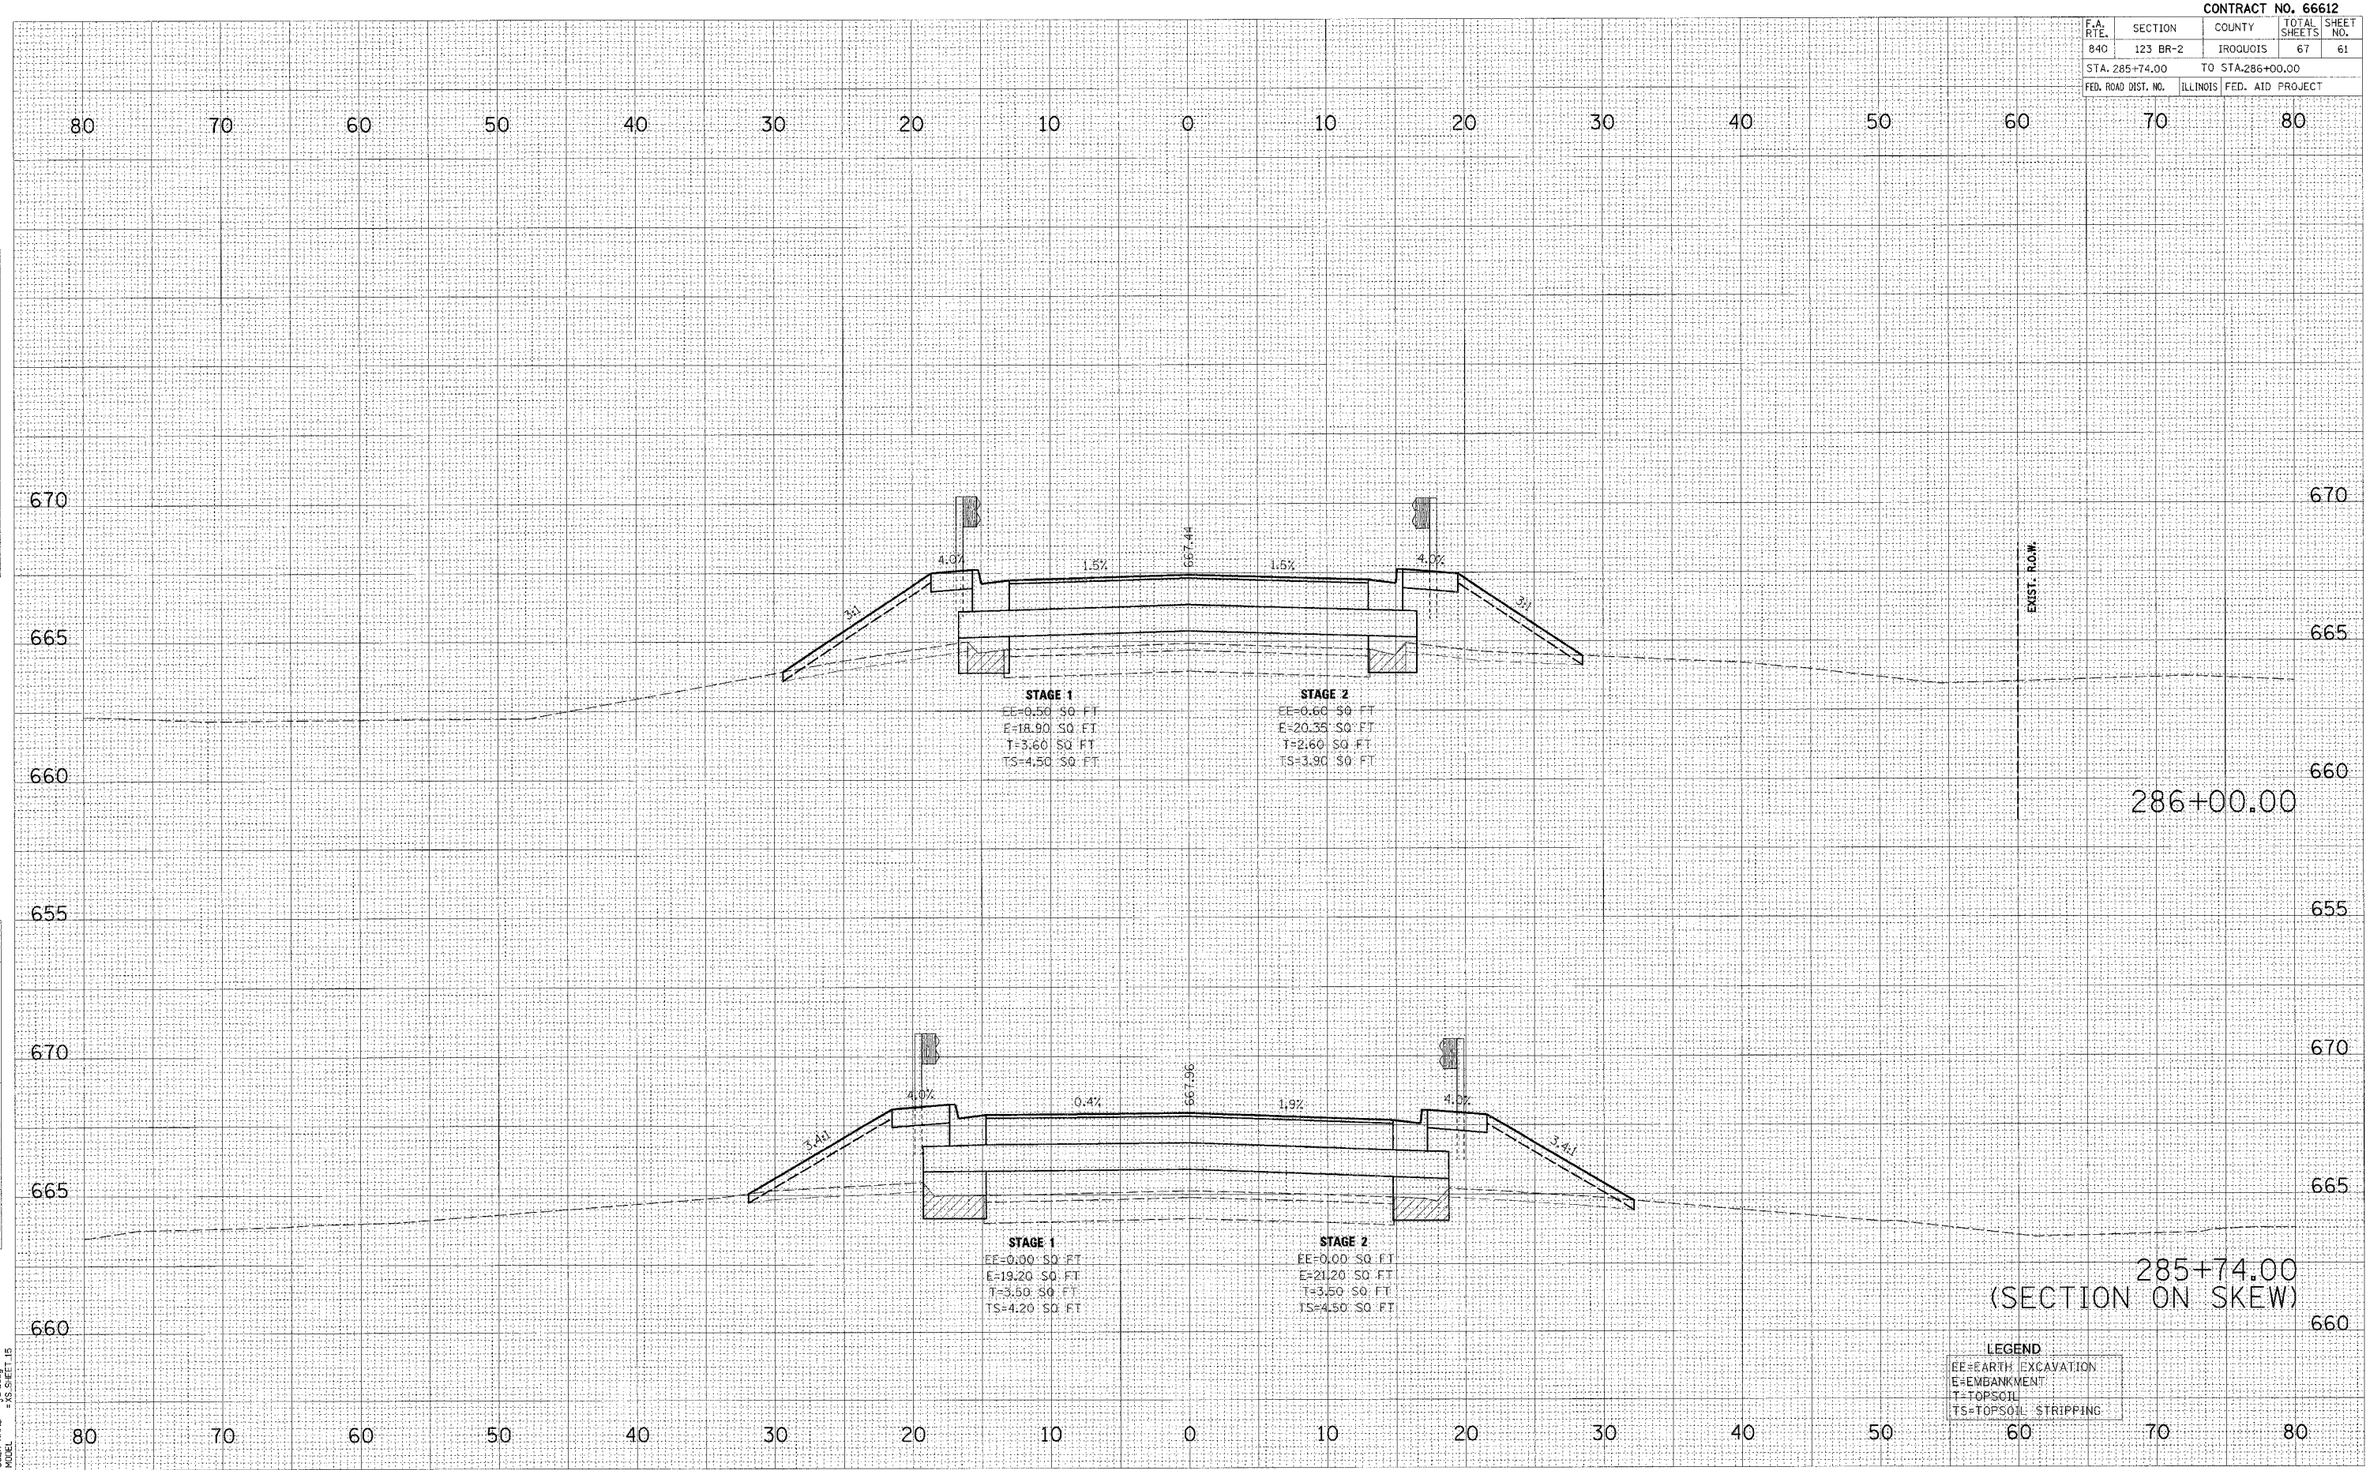

FINAL SURVEY | NOTE BOOK NO. | SURVEYED | PLOTTED | TEMPLATE | AREAS | AREAS CHECKED | BY | DATE

ORIGINAL SURVEY | NO. | SURVEYED | PLOTTED | TEMPL | AREAS | AREAS CHECKED | BY | DATE

PLOT DATE = 8/7/2007
FILE NAME = K:\11200207\Cadd\Geo\200207_49_PRS\dgn\DOK
PLOT SCALE = 1:5
USER NAME = jbracey
MODEL = XS_SHEET_15

STA 285+74.00 TO STA 286+00.00 IL RTE 49