CONTRACT NO. 66612

F.A. RTE.	SECTION	COUNTY	TOTAL SHEETS	SHEET NO.
840	123 BR-2	IROQUOIS	67	62

STA. 286+50.00 TO STA.286+56.88

FED. ROAD DIST. NO. | ILLINOIS | FED. AID PROJECT

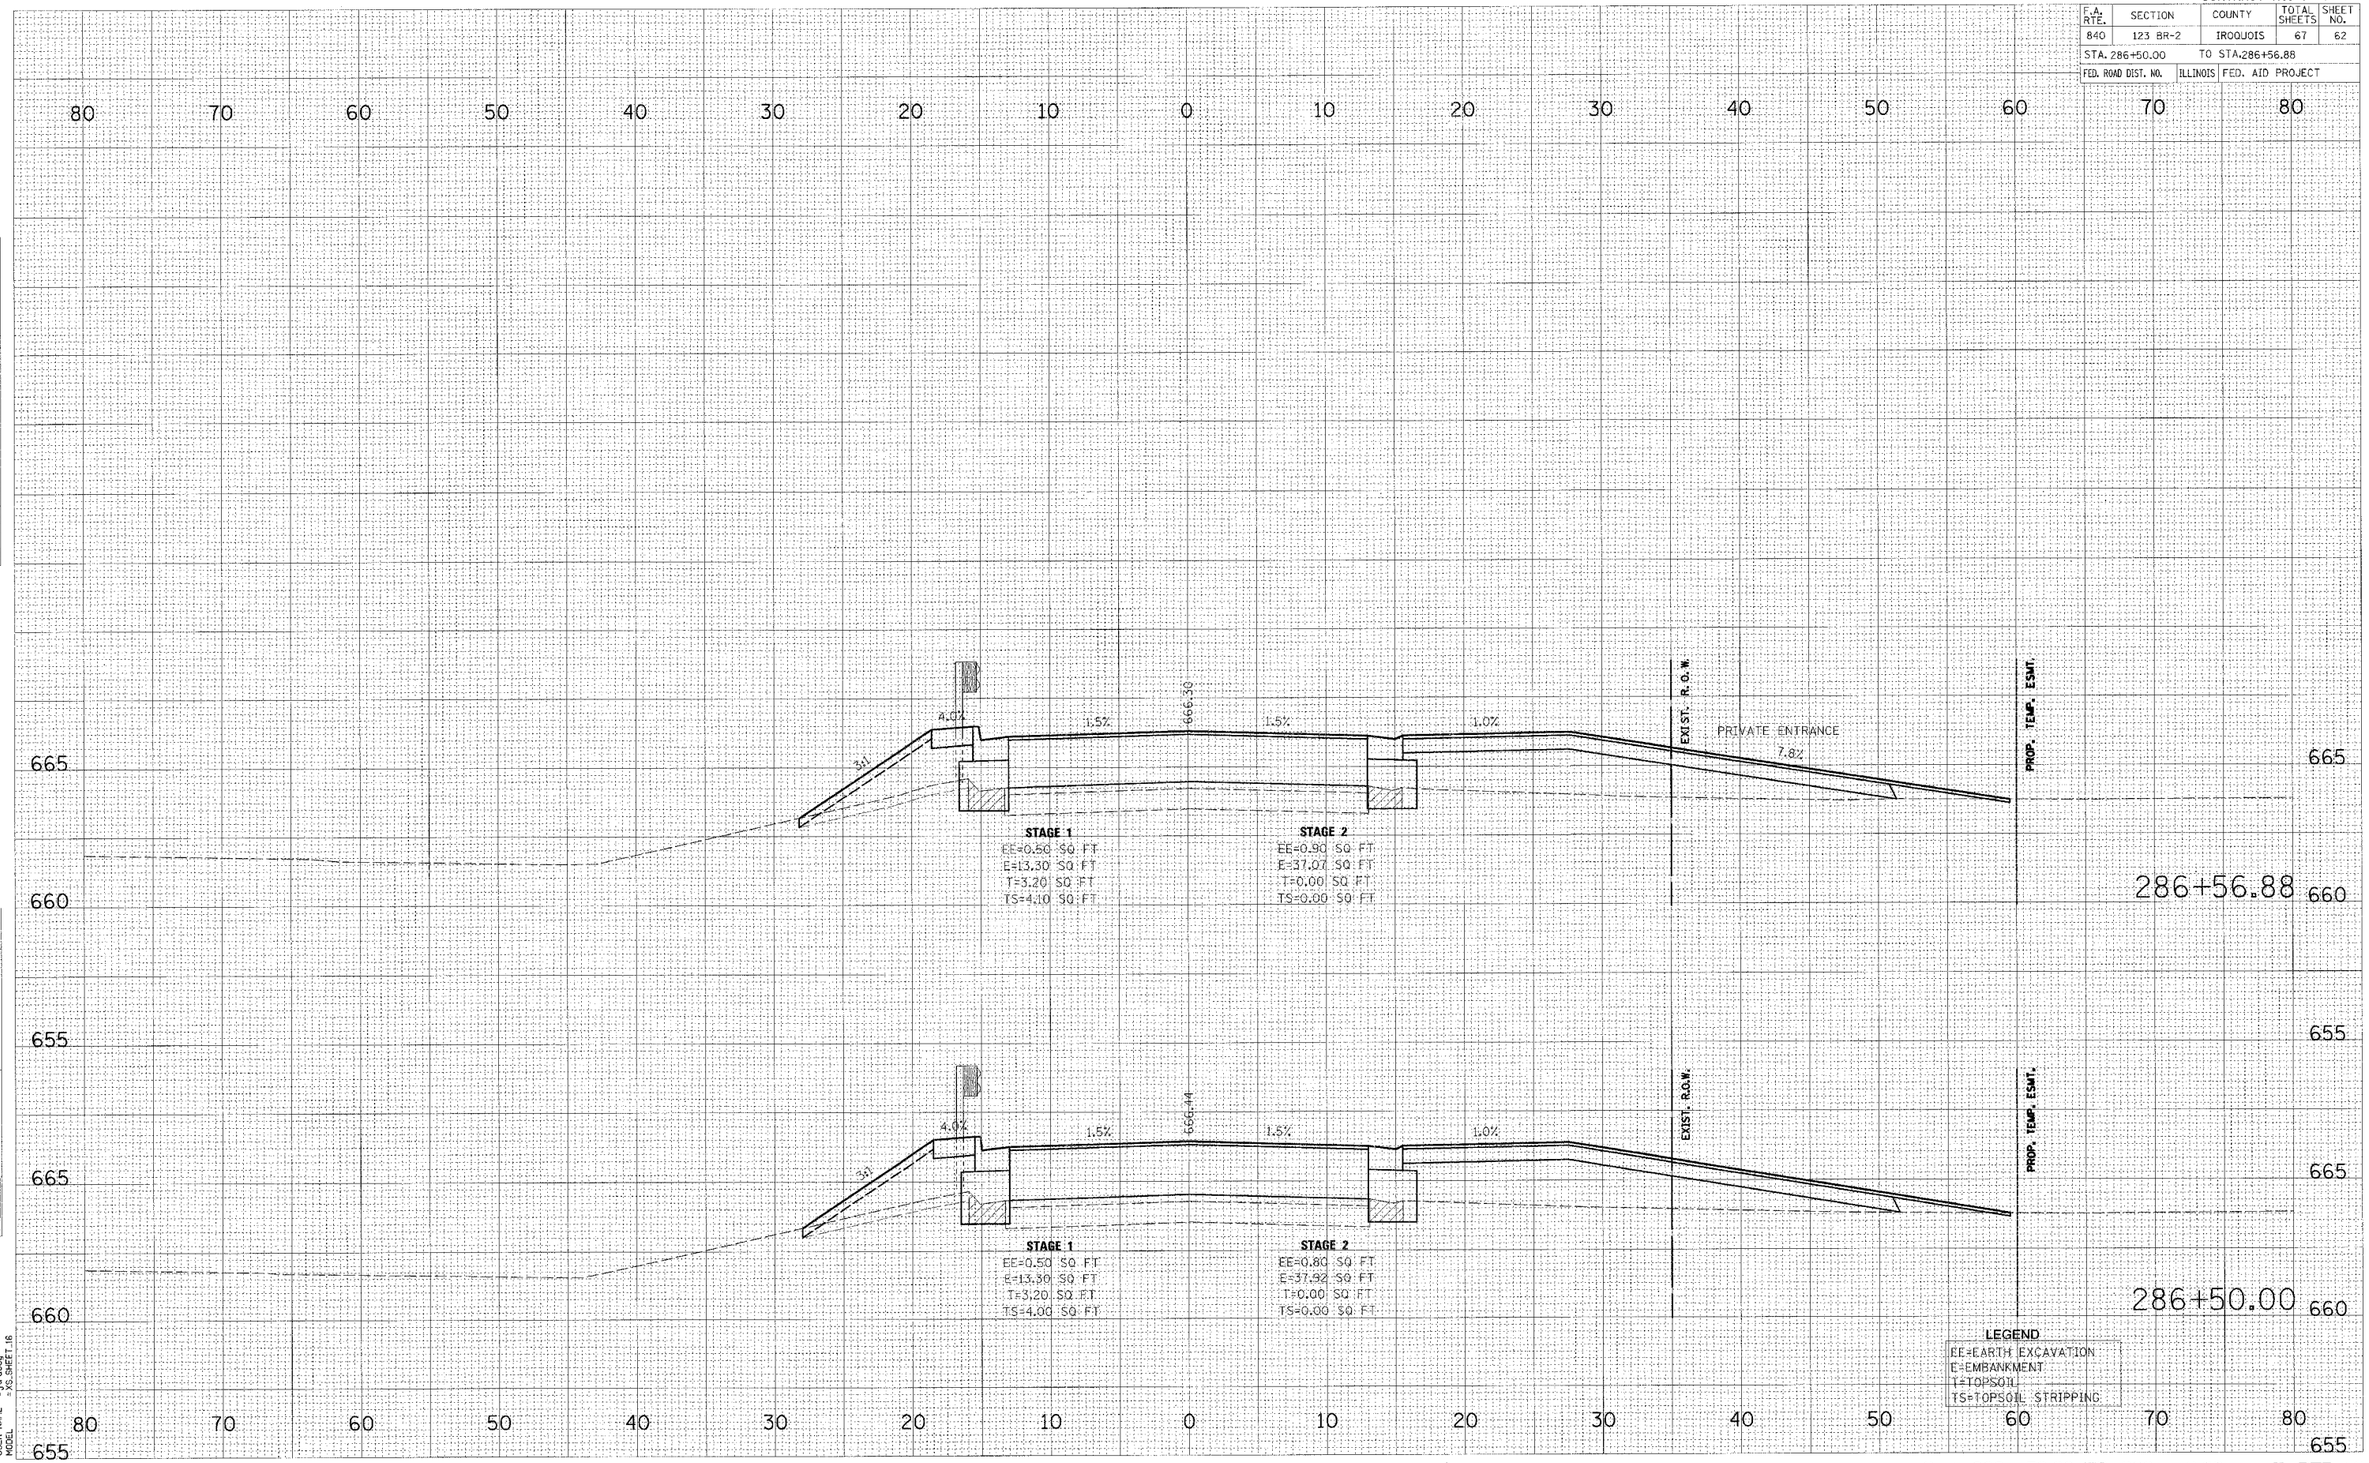

FINAL SURVEY | NOTE BOOK | NO. | SURVEYED | PLOTTED | TEMPLATE | AREAS | AREAS CHECKED | BY | DATE

ORIGINAL SURVEY | NO. | SURVEYED | PLOTTED | TEMPLATE | AREAS | AREAS CHECKED | BY | DATE

PLOT DATE = 8/7/2007
FILE NAME = k:\1200207\cadd\Geo\200207_49
PLOT SCALE = 1:5
USER NAME = jtracey
MODEL = XS_SHEET_16

STA 286+50.00 TO 286+56.88 IL RTE 49