CONTRACT NO. 66612

F.A. RTE.	SECTION	COUNTY	TOTAL SHEETS	SHEET NO.
840	123 BR-2	IROQUOIS	67	67
STA. 289+50.00		TO STA.290+25.57		
FED. ROAD DIST. NO.	ILLINOIS	FED. AID PROJECT		

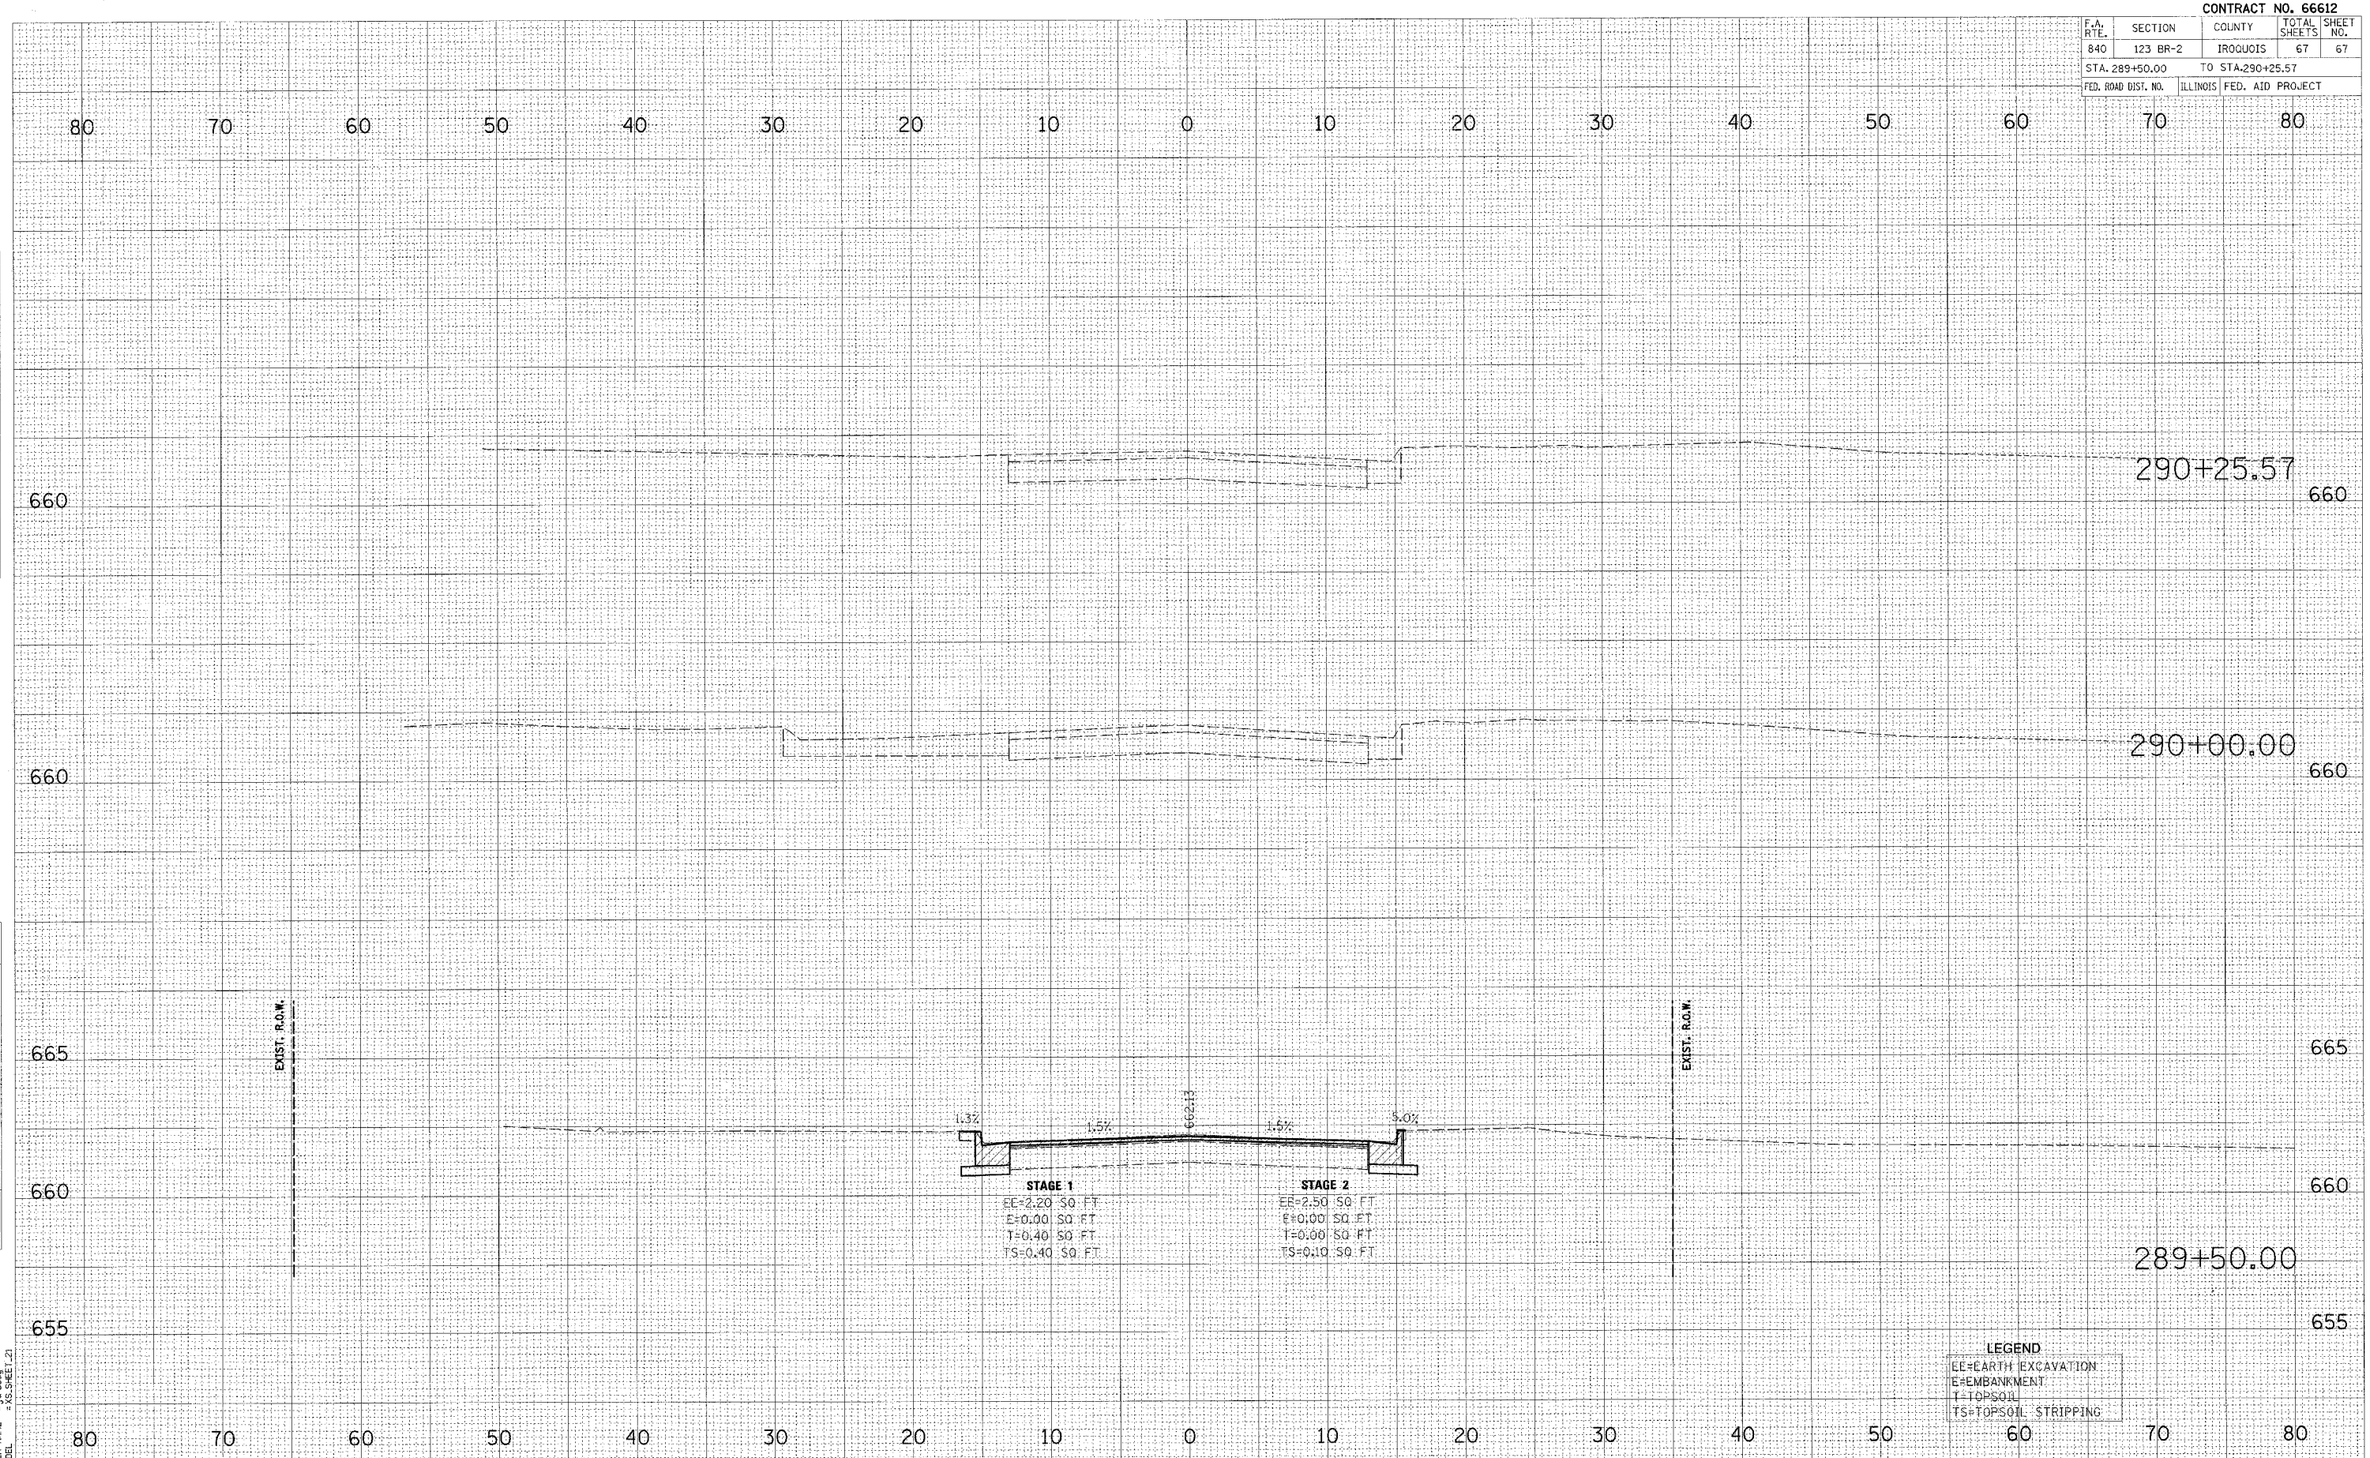

FINAL SURVEY | NOTE BOOK NO. | SURVEYED | PLOTTED | TEMPLATE | AREAS | AREAS CHECKED | BY | DATE

ORIGINAL SURVEY | NO. | SURVEYED | PLOTTED | TEMP. | AREAS | AREAS CHECKED | BY | DATE

PLOT DATE = 8/7/2007
FILE NAME = k:\11200207\cadd\Geo\200207_49_PRSIdgeBOOK
PLOT SCALE = 1:5
USER NAME = jvracey
MODEL = XS_SHEET_21

STA 289+50.00 TO STA 290+25.57 IL RTE 49