CONTRACT NO. 66641

F.A.I RTE.	SECTION	COUNTY	TOTAL SHEETS	SHEET NO.
80	06-8HBR	BUREAU	165	31
STA. 106+00		TO STA. 111+50		
FED. ROAD DIST. NO. 3	ILLINOIS	FED. AID PROJECT		

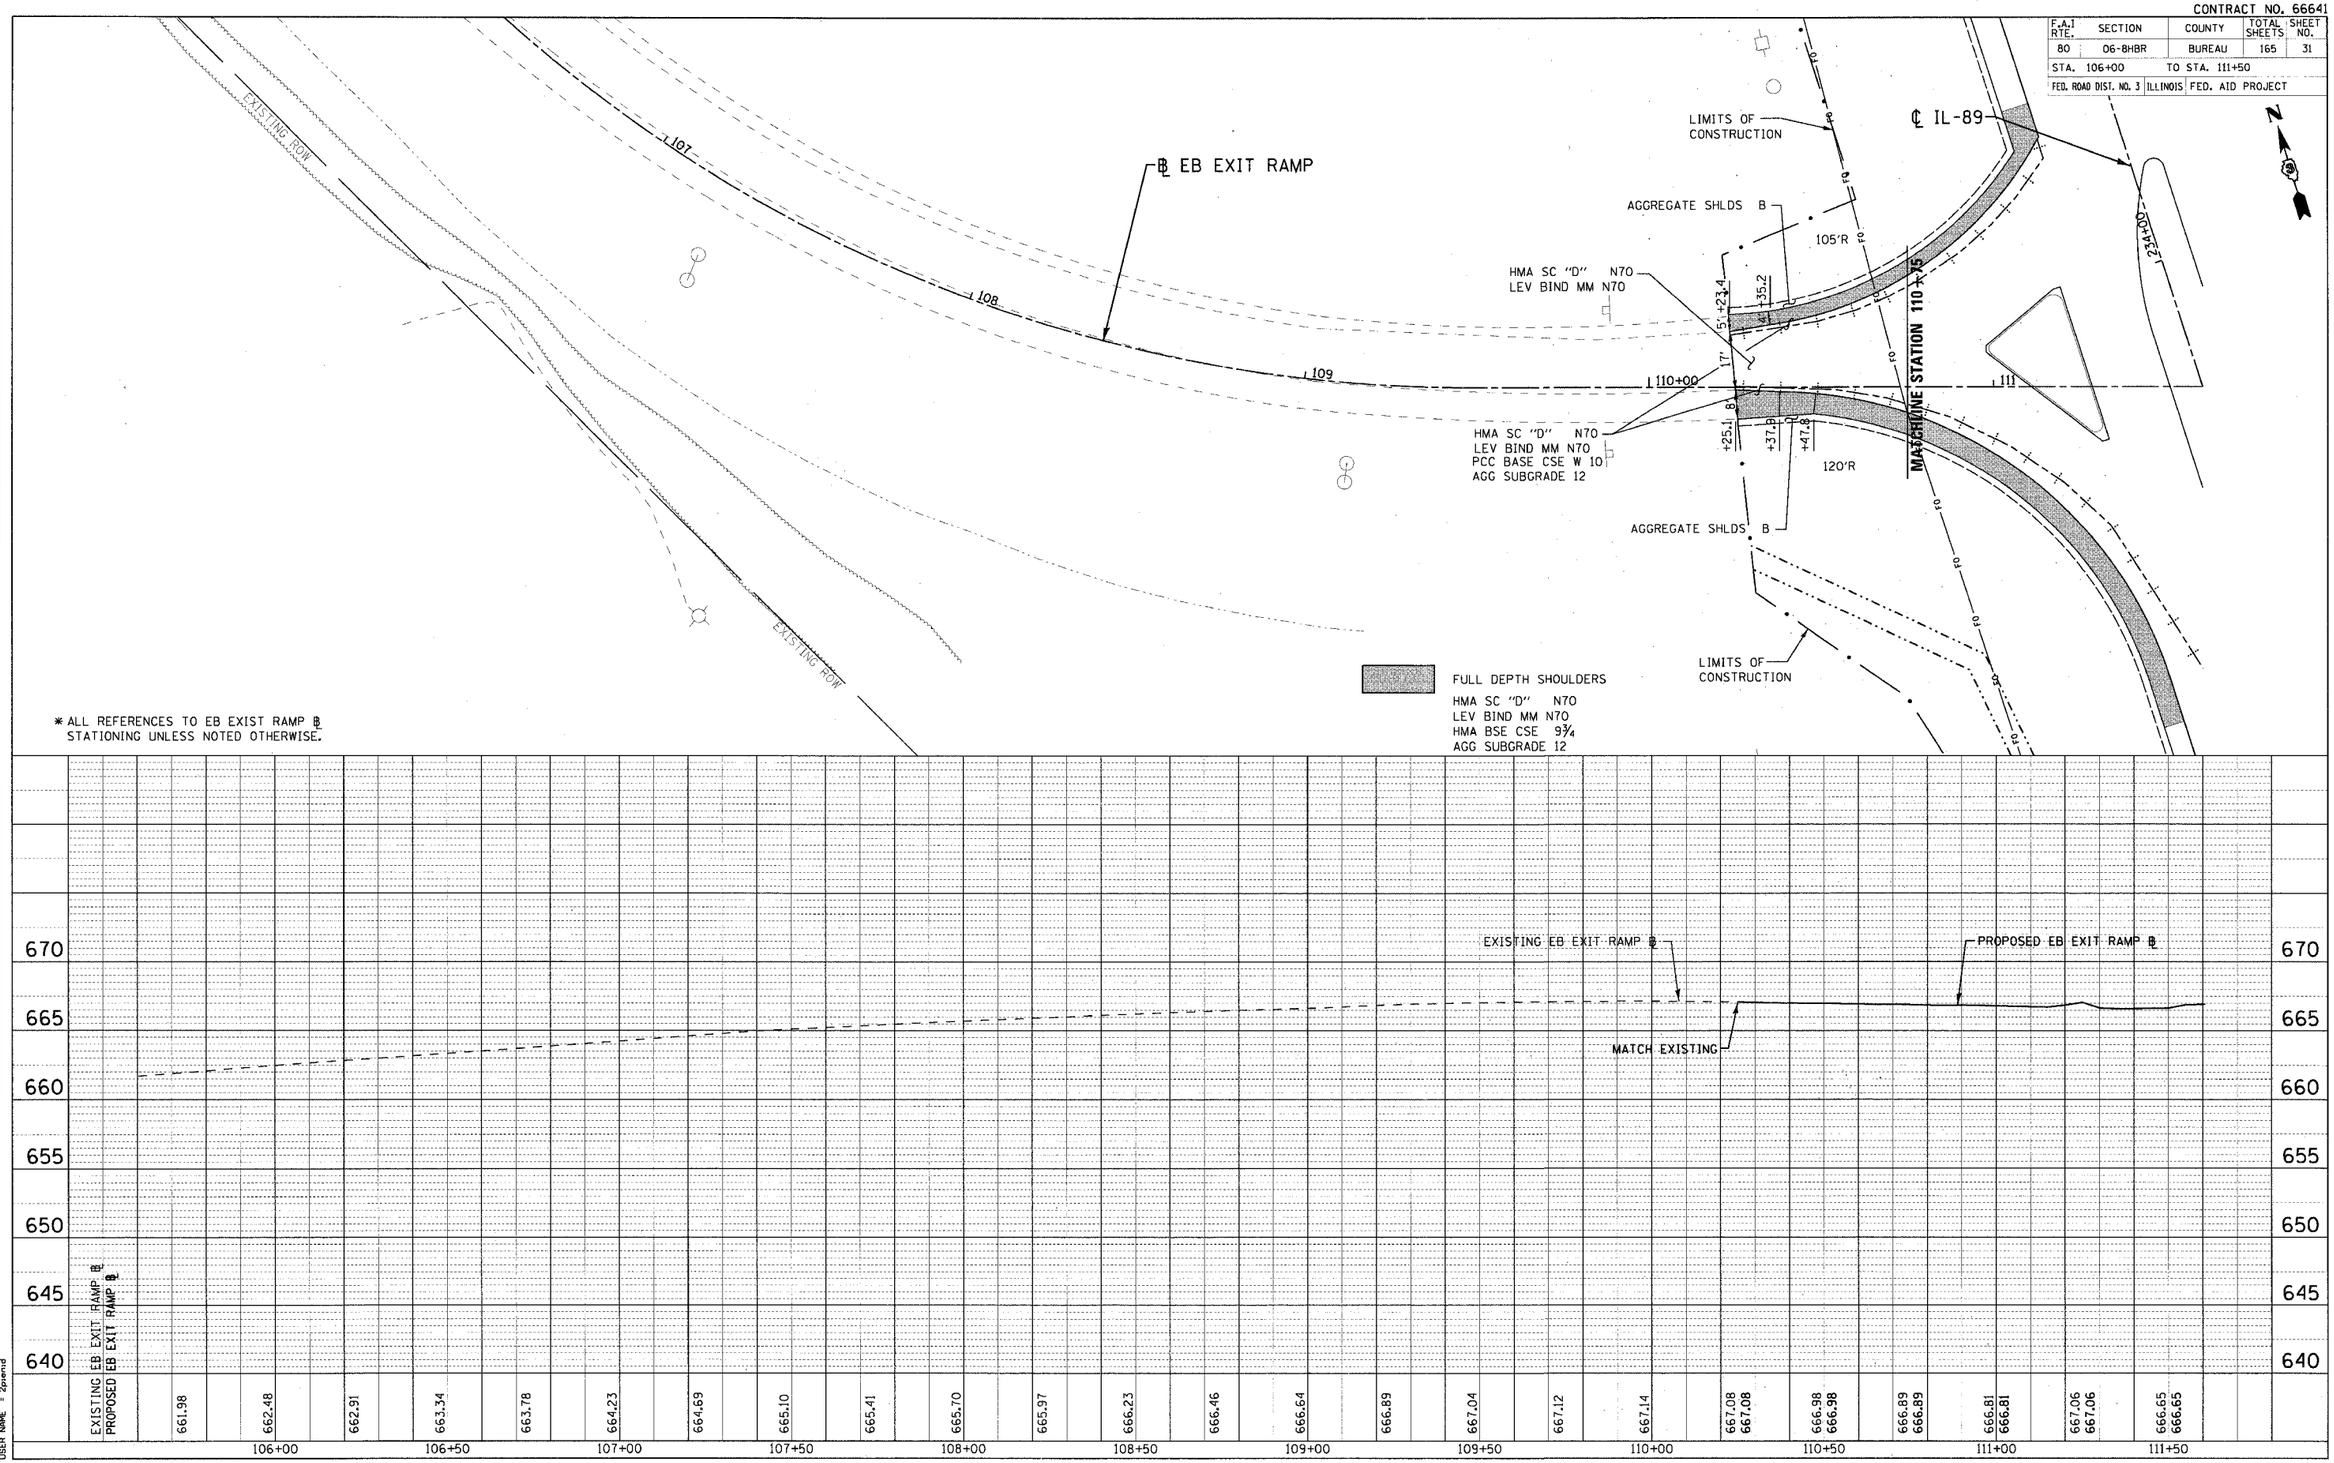

PLAN NOTE BOOK NO. SURVEYED PLOTTED ALIGNMENT CHECKED RT. OF WAY CHECKED CADD FILE NAME BY DATE

PROFILE NOTE BOOK NO. SURVEYED PLOTTED GRADES CHECKED B.M. NOTED STRUCTURE NOTATNS CHKD BY DATE

PLOT DATE = 8/9/2007
FILE NAME = g:\project\2054089.002\cadd\89PR08.rds
PLOT SCALE = 20.00 ' / IN.
USER NAME = 2pemd

ENTRAN

EB EXIT RAMP PLAN AND PROFILE PLANS