CONTRACT NO. 66641

| F.A.I RTE. | SECTION | COUNTY | TOTAL SHEETS | SHEET NO. |
|---|---|---|---|---|
| 80 | 06-8HBR | BUREAU | 165 | 35 |
| STA. 70+90 | TO STA. 72+00 | | | |
| FED. ROAD DIST. NO. 3 | ILLINOIS | FED. AID PROJECT | | |

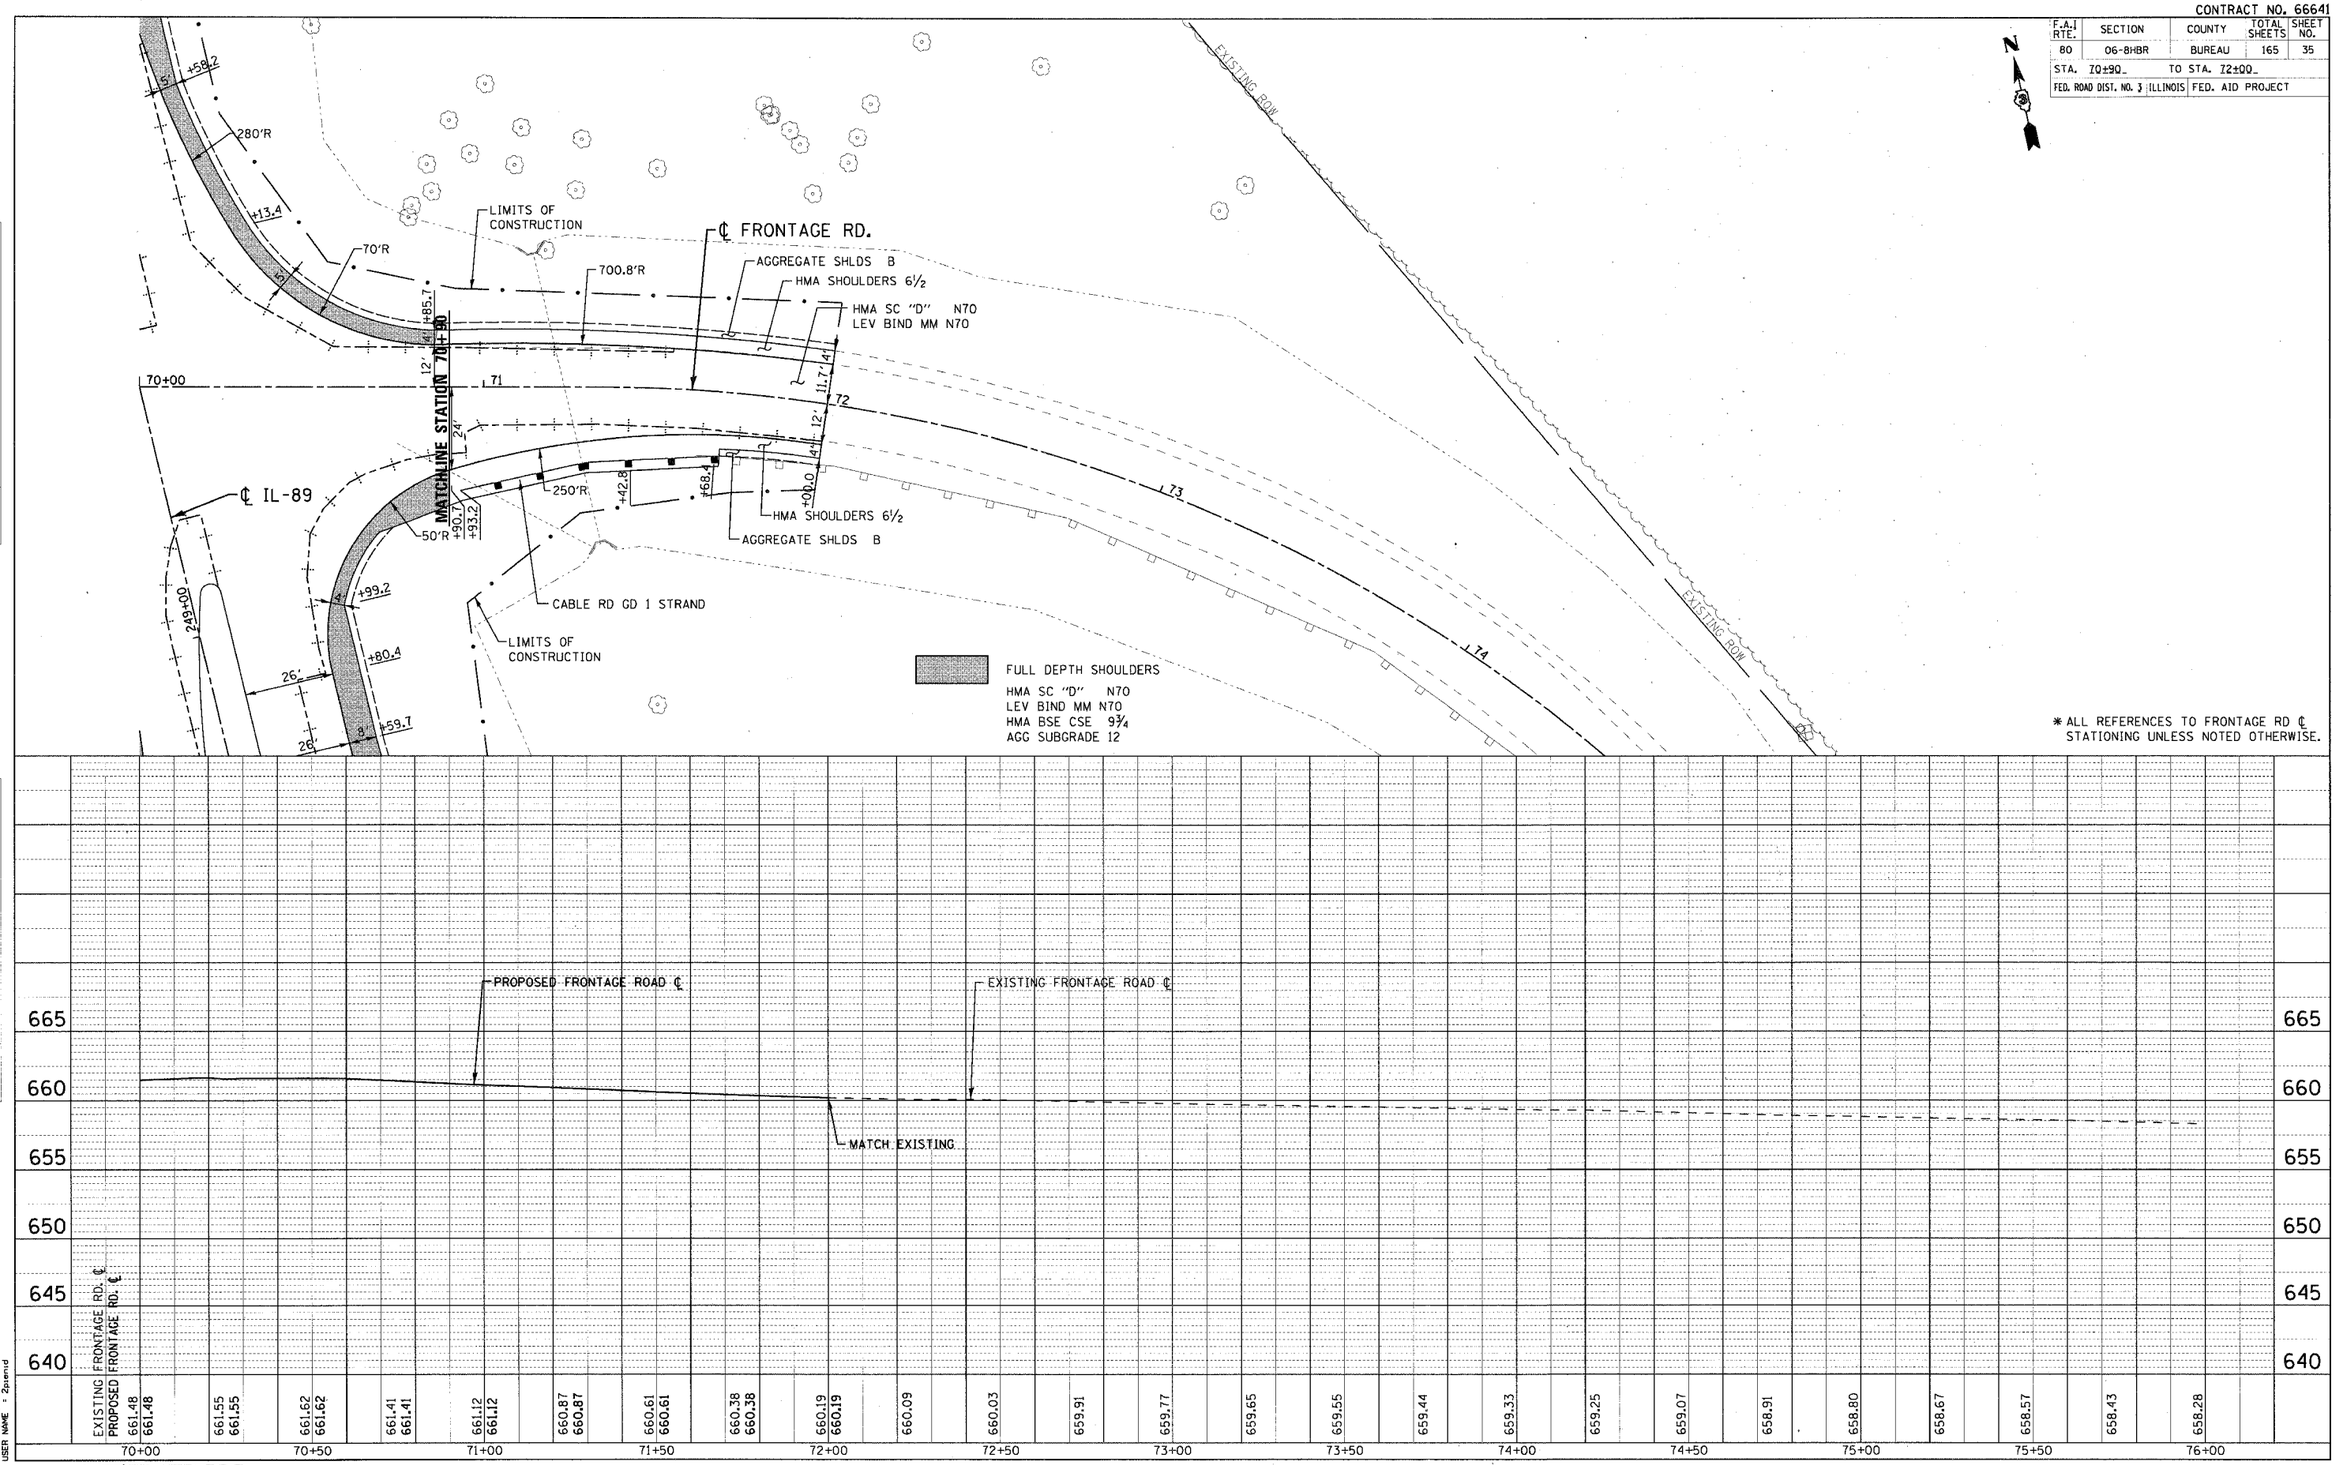


PLAN — SURVEYED, PLOTTED, ALIGNMENT CHECKED, PLANS CHECKED, CAD3 FILE NAME, NOTE BOOK, NO., BY, DATE

PROFILE — SURVEYED, PLOTTED, GRADES CHECKED, PLANS CHECKED, NOTE BOOK, NO., STRUCTURE NO'S ENG CHKD, BY, DATE

PLOT DATE = 8/4/2007
FILE NAME = c:\projects\126408\8.002\cadd\SPR12.rda
PLOT SCALE = 20.00 ' / IN.
USER NAME = 2psenid

ENTRAN

FRONTAGE ROAD PLAN AND PROFILE PLANS