CONTRACT NO. 66641

F.A. RTE.	SECTION	COUNTY	TOTAL SHEETS	SHEET NO.
	06-8HBR	BUREAU	165	126

STA. 228+58.99 TO STA. 229+00.00

FED. ROAD DIST. NO. ILLINOIS FED. AID PROJECT

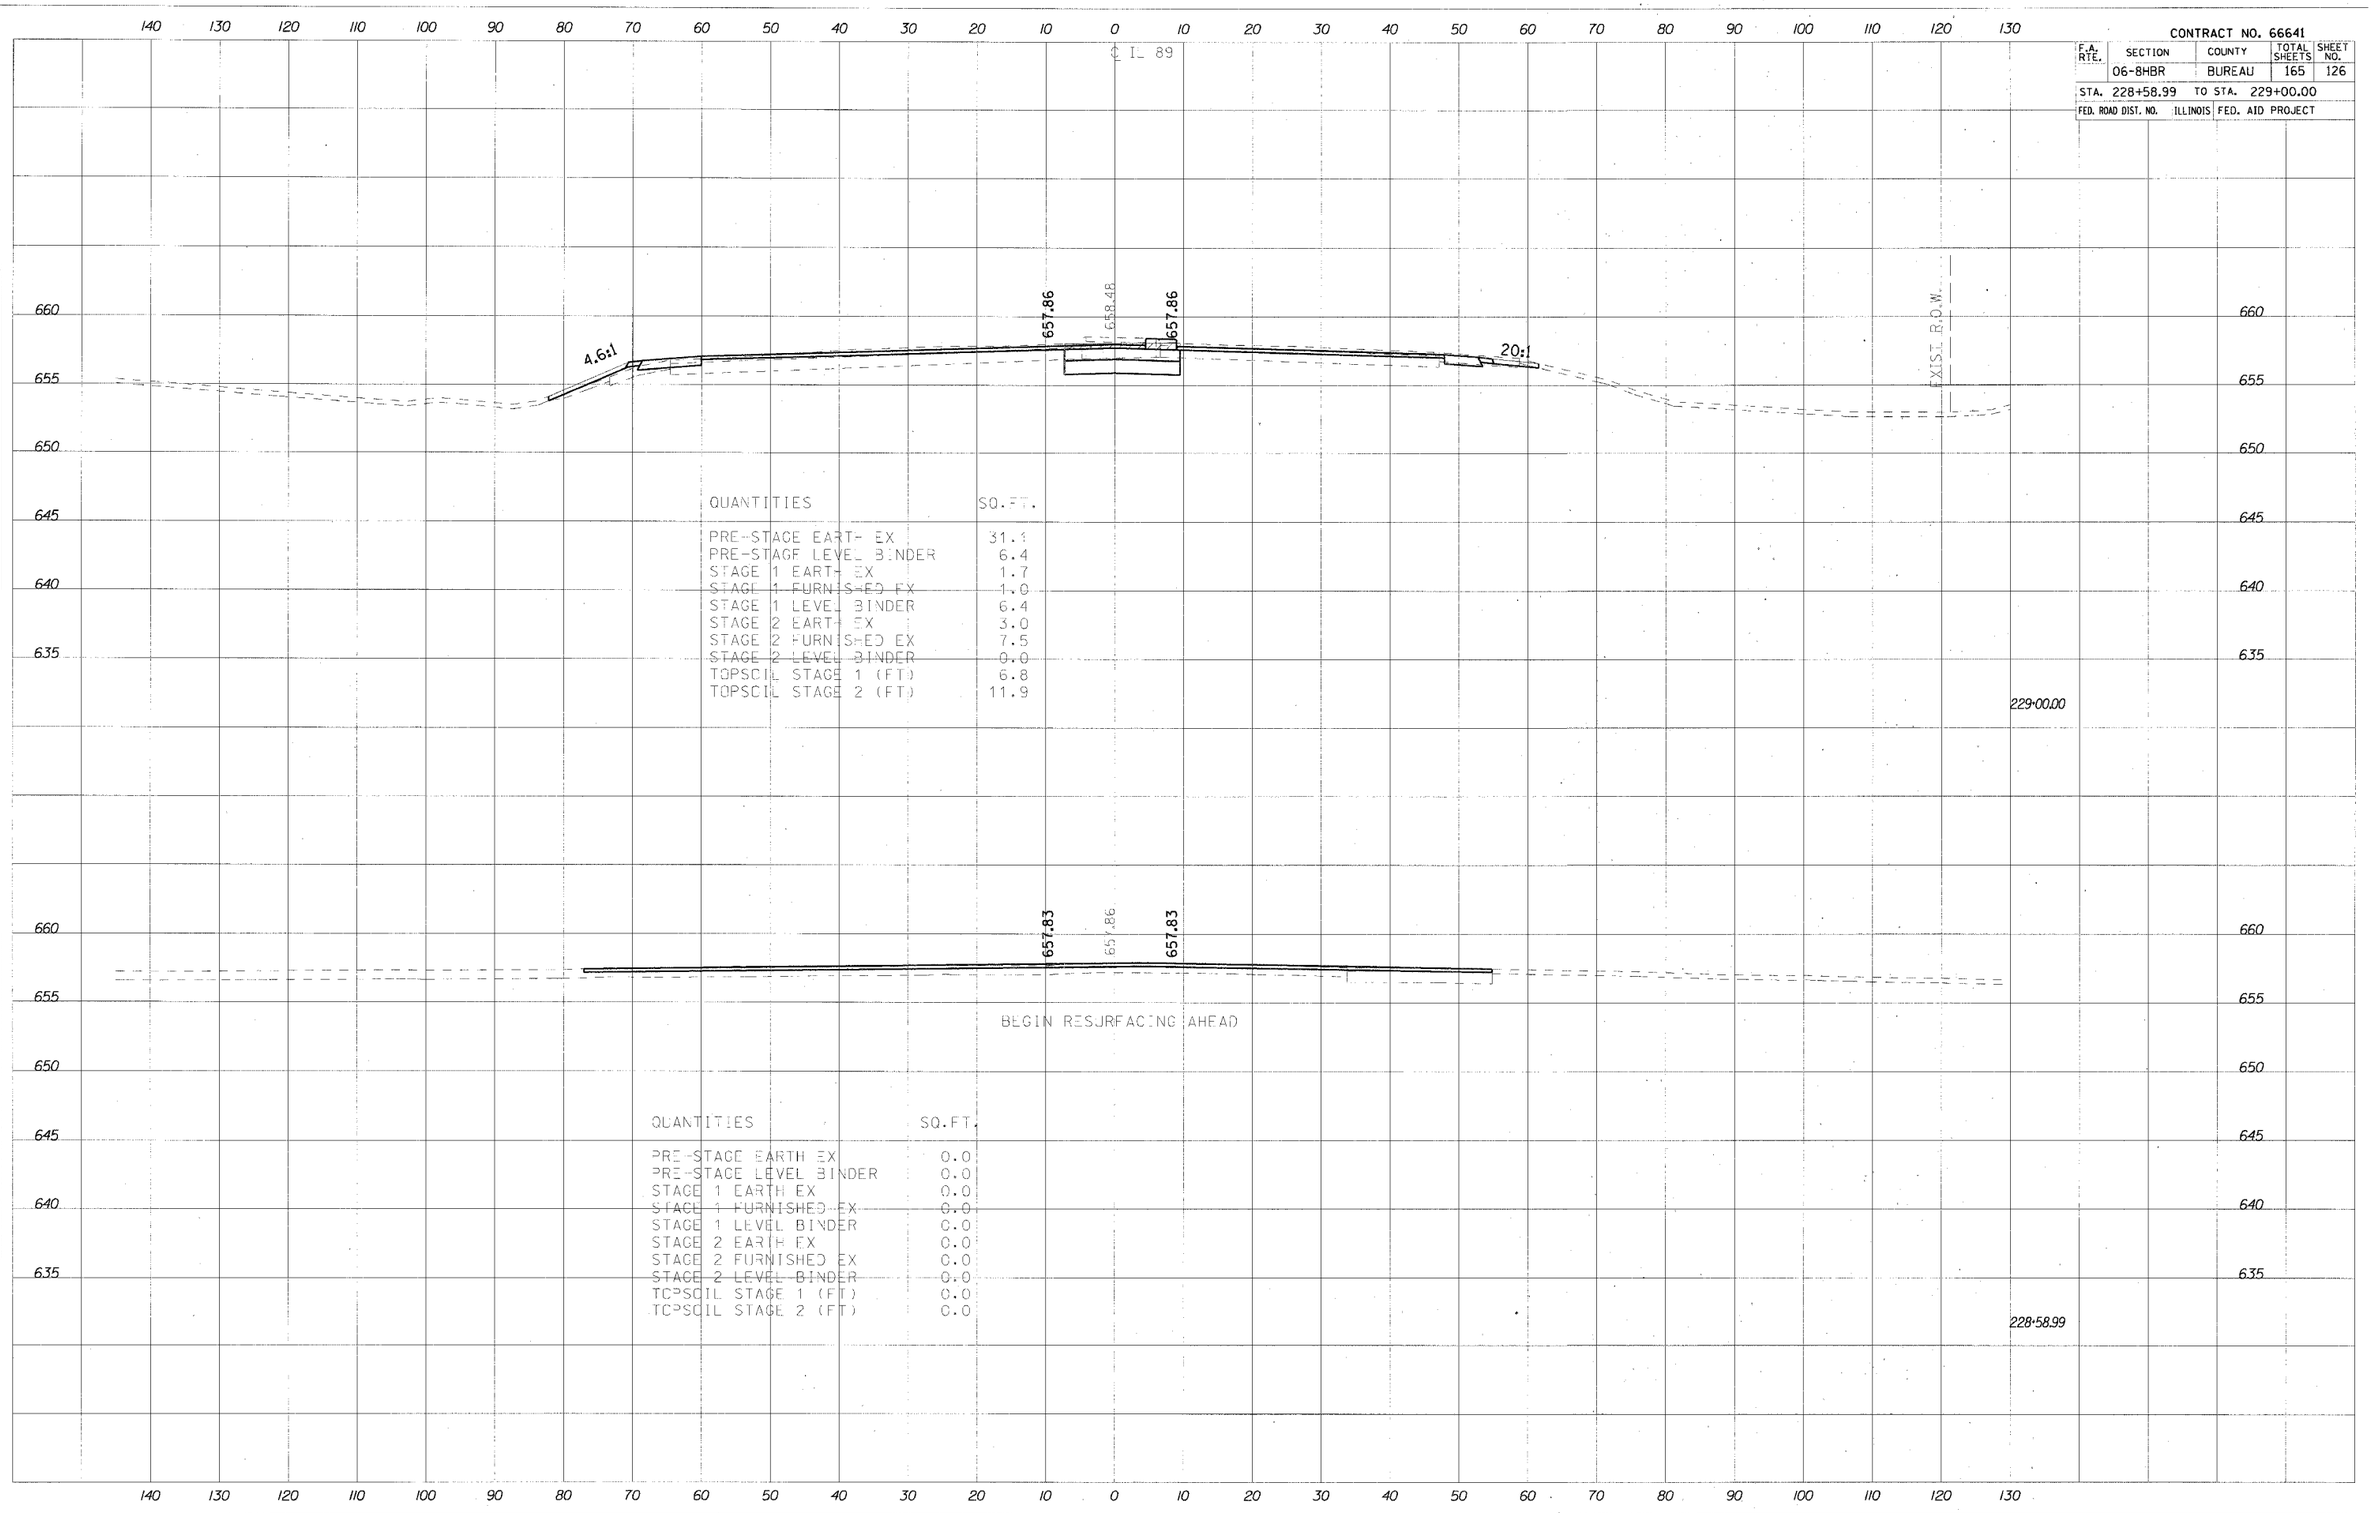

QUANTITIES	SQ.FT.
PRE-STAGE EART- EX	31.1
PRE-STAGE LEVEL BINDER	6.4
STAGE 1 EART- EX	1.7
STAGE 1 FURNISHED EX	1.0
STAGE 1 LEVEL BINDER	6.4
STAGE 2 EART- EX	3.0
STAGE 2 FURNISHED EX	7.5
STAGE 2 LEVEL BINDER	0.0
TOPSOIL STAGE 1 (FT)	6.8
TOPSOIL STAGE 2 (FT)	11.9

QUANTITIES	SQ.FT.
PRE-STAGE EARTH EX	0.0
PRE-STAGE LEVEL BINDER	0.0
STAGE 1 EARTH EX	0.0
STAGE 1 FURNISHED EX	0.0
STAGE 1 LEVEL BINDER	0.0
STAGE 2 EARTH EX	0.0
STAGE 2 FURNISHED EX	0.0
STAGE 2 LEVEL BINDER	0.0
TOPSOIL STAGE 1 (FT)	0.0
TOPSOIL STAGE 2 (FT)	0.0

FINAL SURVEY NOTE BOOK — NO. — SURVEYED — PLOTTED — CLASS. AREAS — AREAS CHECKED — DATE

ORIGINAL SURVEY — BY — SURVEYED — PLOTTED — CLASS. AREAS — AREAS CHECKED — DATE

PLOT DATE = 8/9/2007
FILE NAME = s:\proj\ec\2854089.002\COGO\IL89_trns1.mac
PLOT SCALE = 10.0000 ' / IN.
PLOT TIME = 8:05:28 AM