CONTRACT NO. 66641

F.A. RTE.	SECTION	COUNTY	TOTAL SHEETS	SHEET NO.
	06-8HBR	BUREAU	165	135

STA. 237+00.00 TO STA. 237+50.00

FED. ROAD DIST. NO. ILLINOIS FED. AID PROJECT

FINAL SURVEY — NOTE BOOK — SURVEYED — DRAWN — TRACED — AREAS — AREAS CHECKED — BY — DATE

ORIGINAL SURVEY — SURVEYED — DRAWN — TRACED — AREAS — AREAS CHECKED — BY — DATE

PLOT DATE = 8/9/2007
FILE NAME = g:\proj\2854891.002\C060\IL89\Sheets\Bureau.dgn
PLOT SCALE = 10.0000 ' / IN.
PLOT TIME = 8:05:34 AM

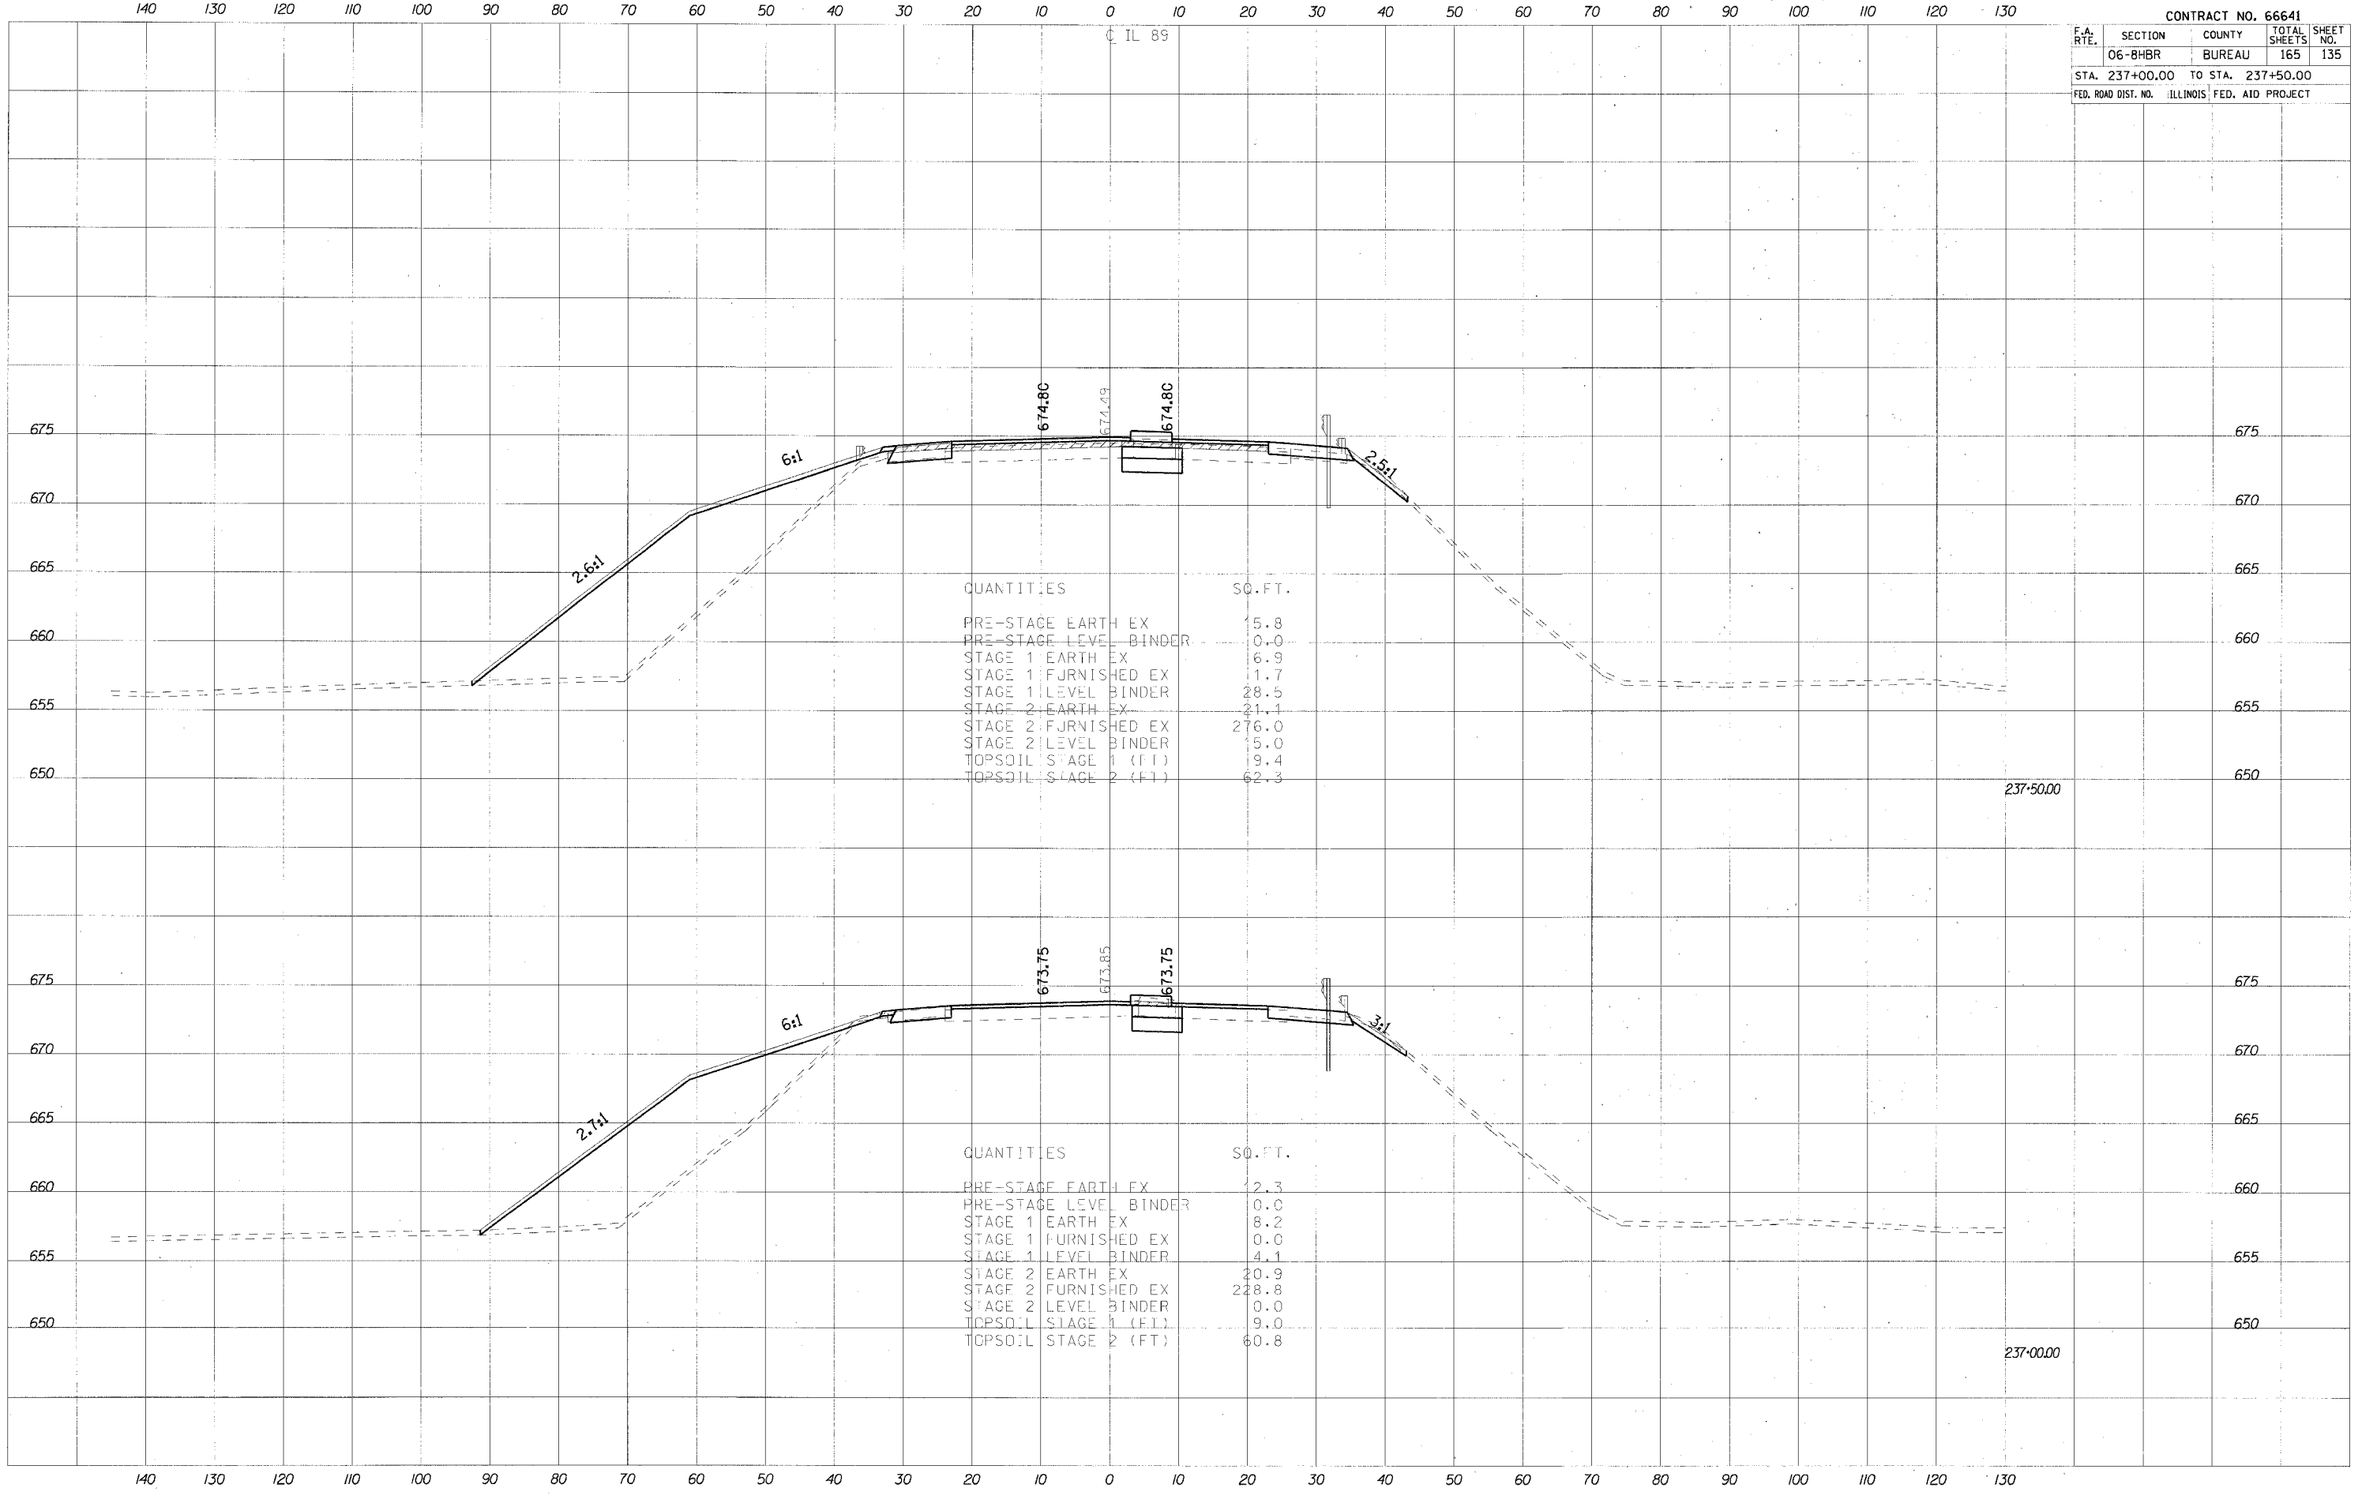

QUANTITIES — SQ.FT.

PRE-STAGE EARTH EX	15.8
PRE-STAGE LEVEL BINDER	0.0
STAGE 1 EARTH EX	6.9
STAGE 1 FURNISHED EX	1.7
STAGE 1 LEVEL BINDER	28.5
STAGE 2 EARTH EX	21.1
STAGE 2 FURNISHED EX	276.0
STAGE 2 LEVEL BINDER	15.0
TOPSOIL STAGE 1 (FT)	9.4
TOPSOIL STAGE 2 (FT)	62.3

QUANTITIES — SQ.FT.

PRE-STAGE EARTH EX	12.3
PRE-STAGE LEVEL BINDER	0.0
STAGE 1 EARTH EX	8.2
STAGE 1 FURNISHED EX	0.0
STAGE 1 LEVEL BINDER	4.1
STAGE 2 EARTH EX	20.9
STAGE 2 FURNISHED EX	228.8
STAGE 2 LEVEL BINDER	0.0
TOPSOIL STAGE 1 (FT)	9.0
TOPSOIL STAGE 2 (FT)	60.8