CONTRACT NO. 66641

F.A. RTE.	SECTION	COUNTY	TOTAL SHEETS	SHEET NO.
	06-8HBR	BUREAU	165	149
STA. 253+00.00	TO STA. 253+50.00			
FED. ROAD DIST. NO.	ILLINOIS	FED. AID PROJECT		

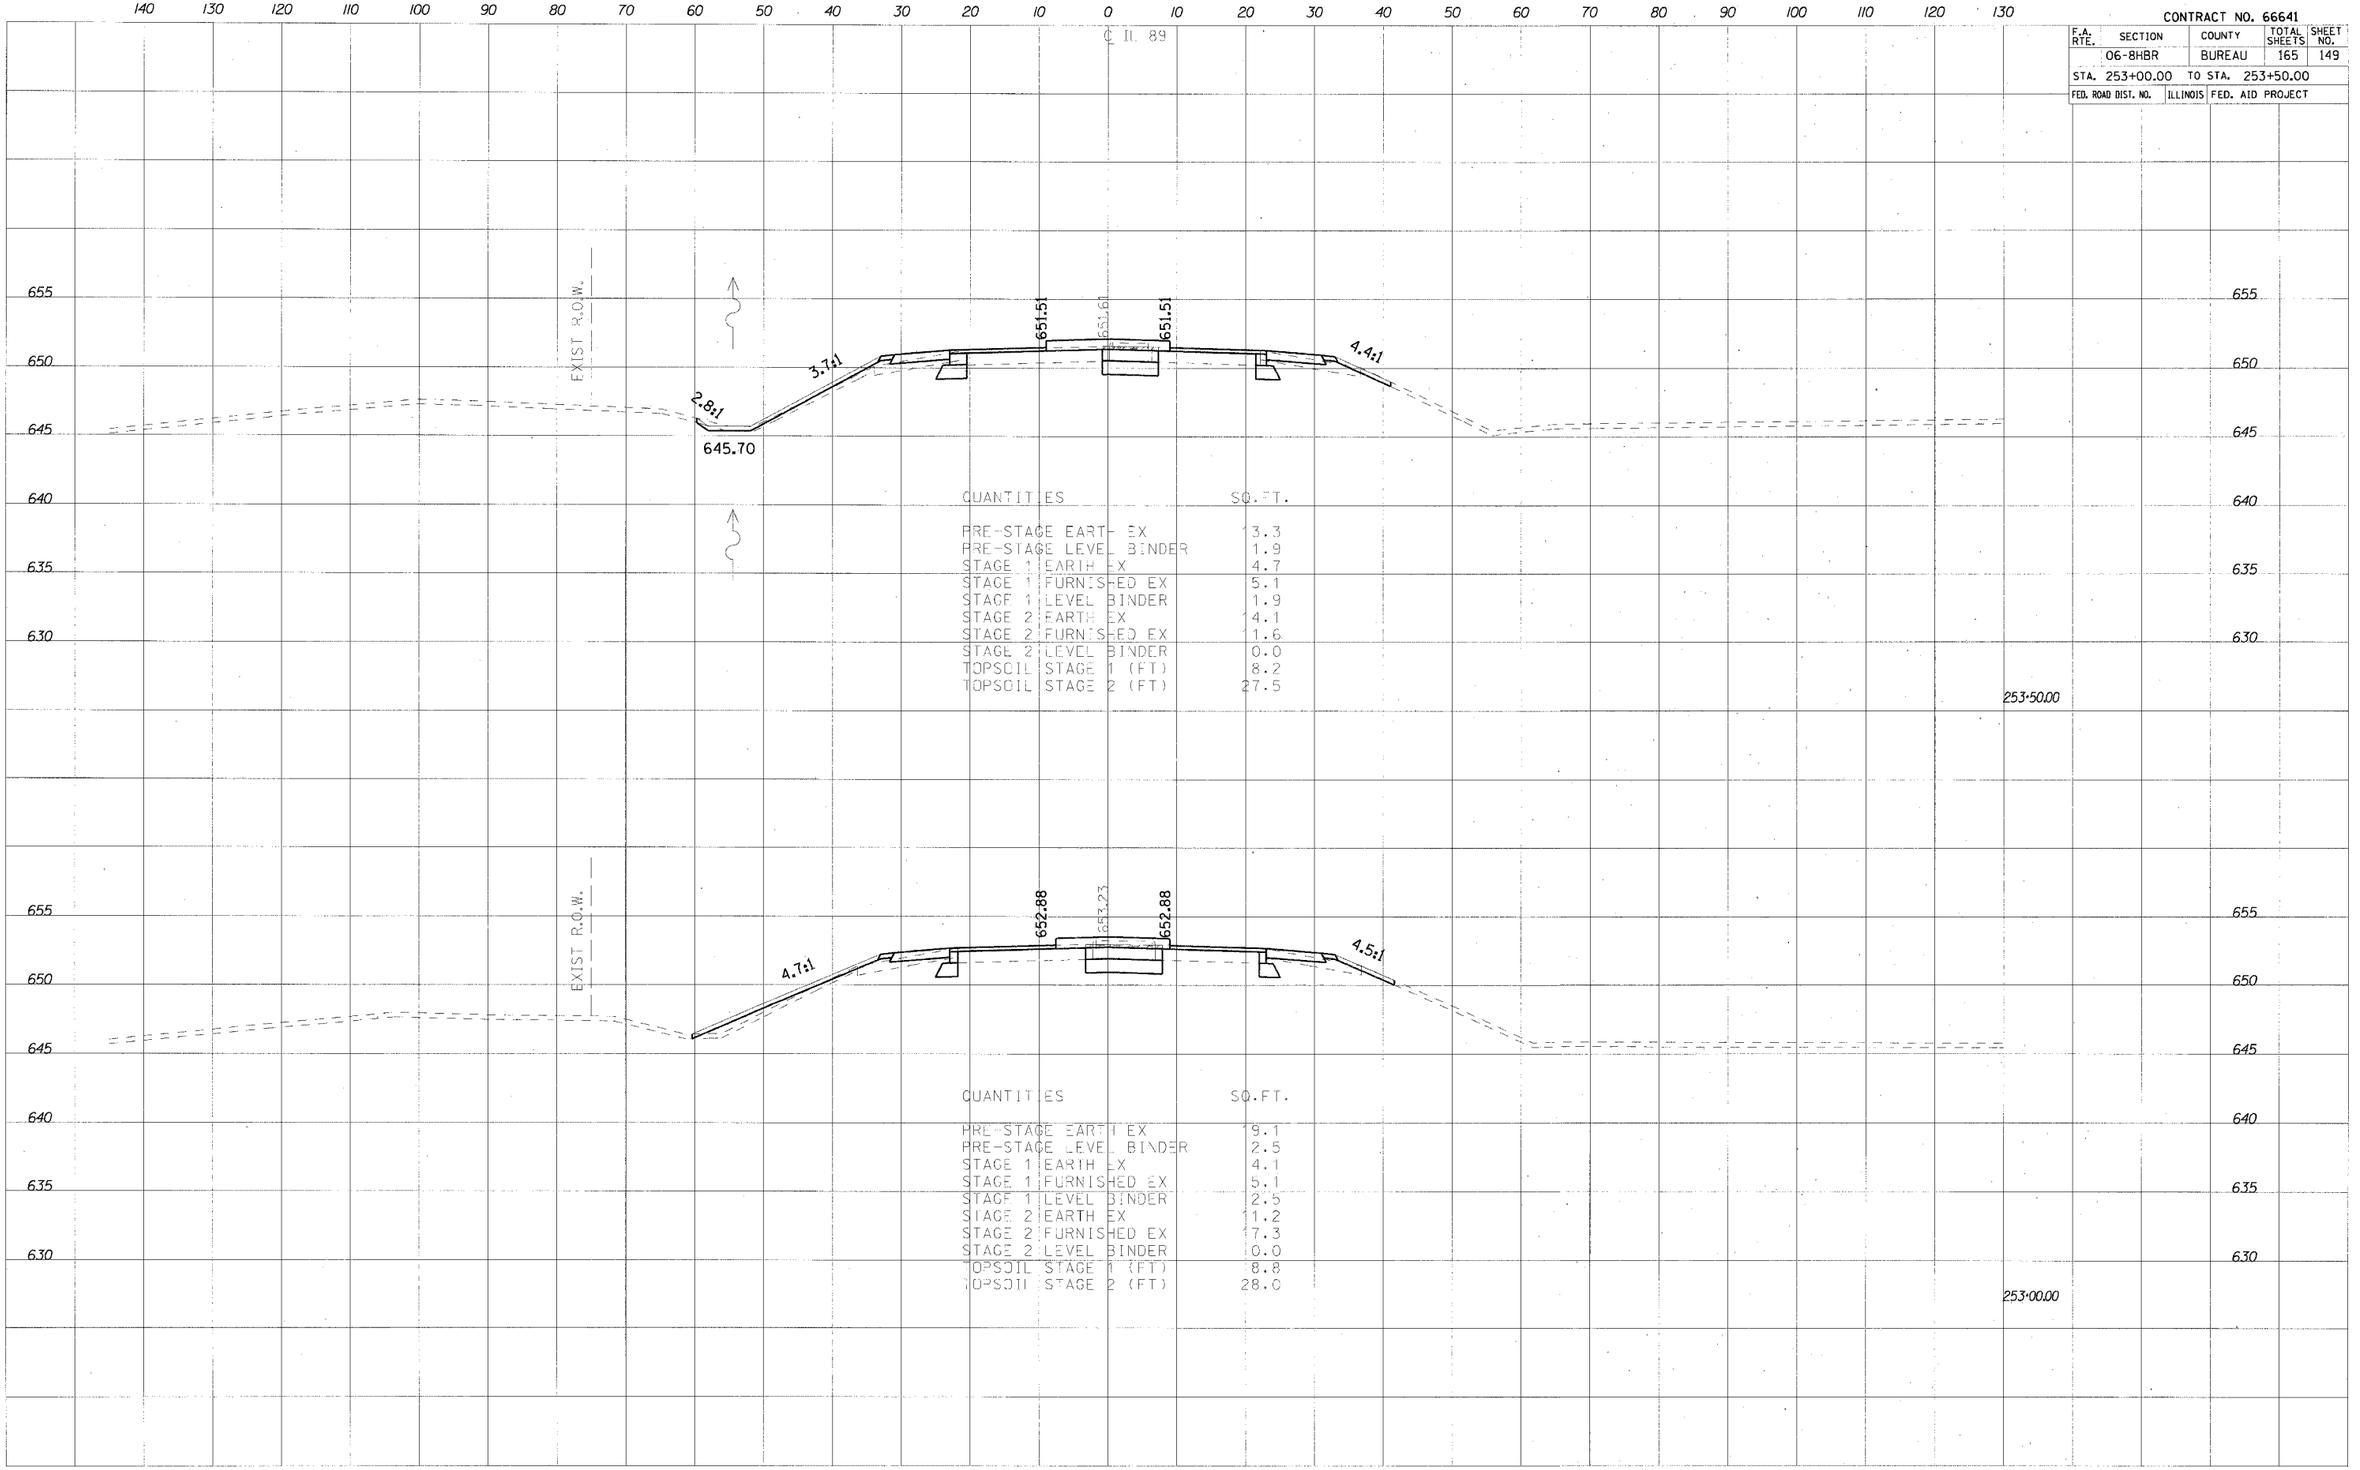

DATE | BY | NO. | NOTE BOOK | FINAL SURVEY
SURVEYED | AREAS | AREAS CHECKED | PLOTTED | PLOT SITE

ORIGINAL SURVEY | DATE | BY | NO. | AREAS | AREAS CHECKED | SURVEYED | PLOTTED | PLOT SITE

PLOT DATE = 8/9/2007
FILE NAME = g:\prj\proj\2004989.002\CDGN\IL89sht\sht_sec.dgn
PLOT SCALE = 10.0000 ' / IN.
PLOT TIME = 8:05:44 AM

IL 89