CONTRACT NO. 66641

F.A. RTE.	SECTION	COUNTY	TOTAL SHEETS	SHEET NO.
	06-8HBR	BUREAU	165	153
STA. 256+25.22 TO STA. 256+50.00				
FED. ROAD DIST. NO.	ILLINOIS FED. AID PROJECT			

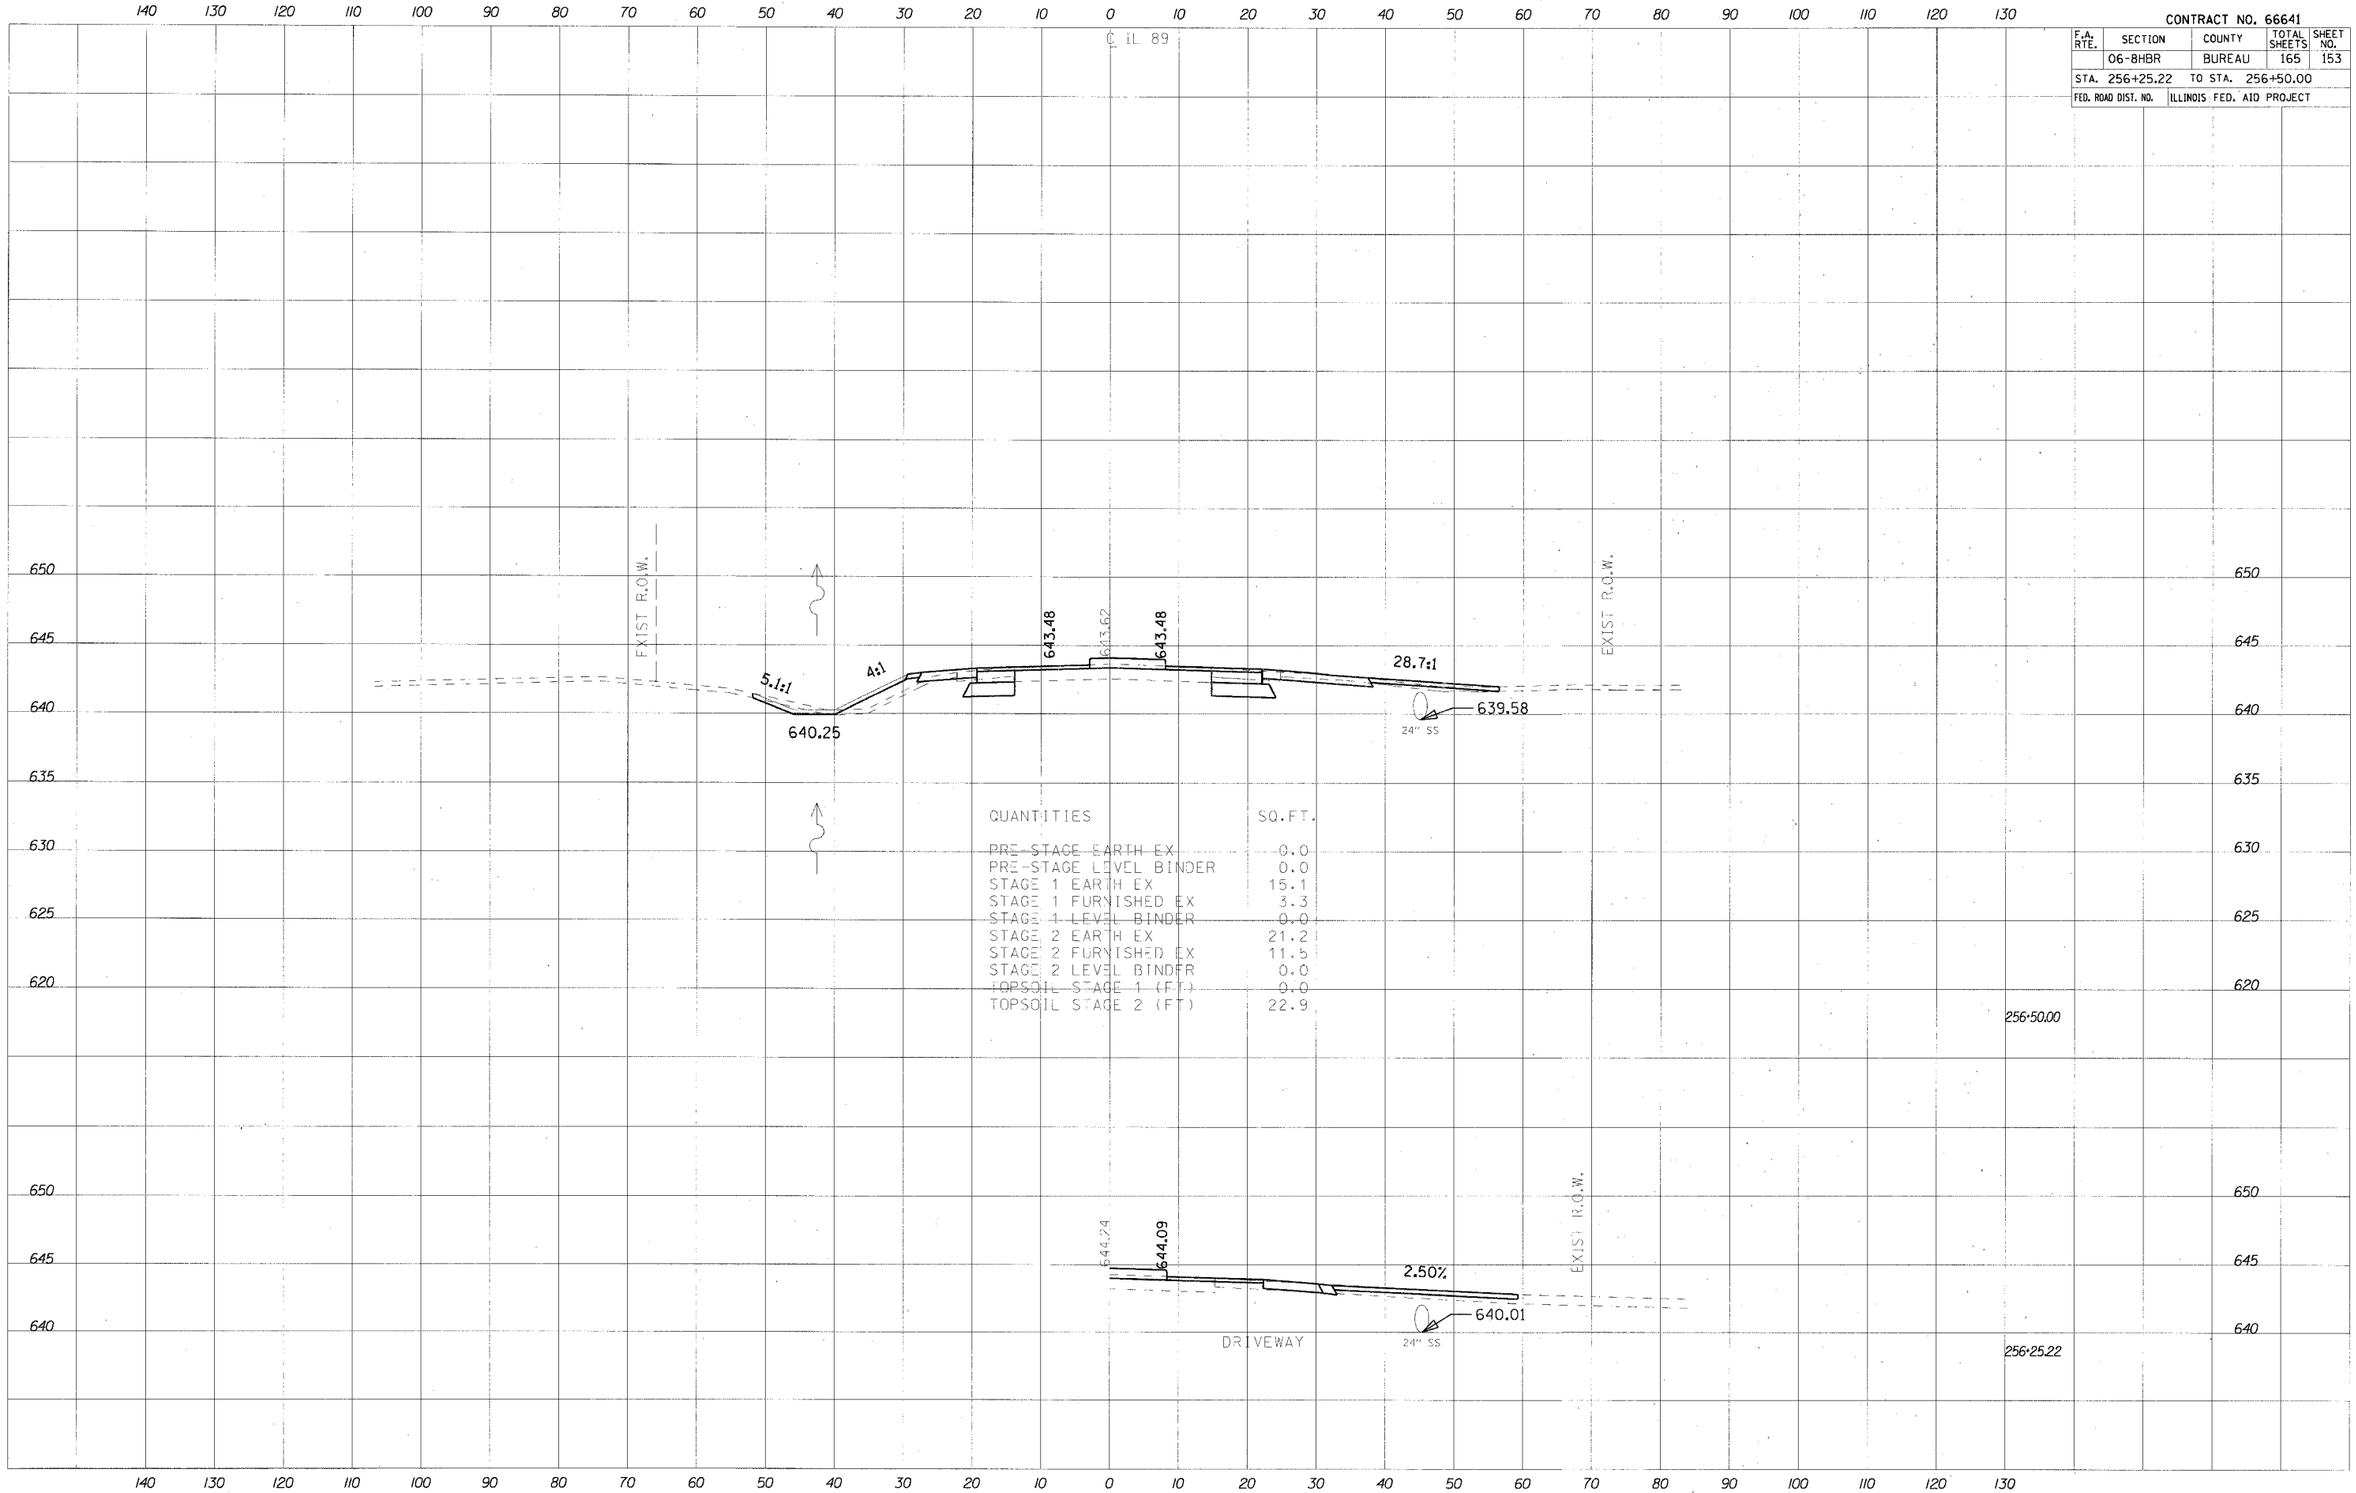

QUANTITIES	SQ.FT.
PRE-STAGE EARTH EX	0.0
PRE-STAGE LEVEL BINDER	0.0
STAGE 1 EARTH EX	15.1
STAGE 1 FURNISHED EX	3.3
STAGE 1 LEVEL BINDER	0.0
STAGE 2 EARTH EX	21.2
STAGE 2 FURNISHED EX	11.5
STAGE 2 LEVEL BINDER	0.0
TOPSOIL STAGE 1 (FT)	0.0
TOPSOIL STAGE 2 (FT)	22.9

FINAL SURVEY NOTE BOOK NO. SURVEYED PLOTTED TEMPLATE AREAS AREAS CHECKED BY DATE

ORIGINAL SURVEY NO. SURVEYED PLOTTED TEMPLATE AREAS AREAS CHECKED BY DATE

PLOT DATE = 8/9/2007
FILE NAME = g:\project\2054089.002\CDOD\IL89\Fresh\Sheets\
PLOT SCALE = 10.0000 ' / IN.
PLOT TIME = 8:55:47 AM