CONTRACT NO. 68468

F.A.P. RTE.	SECTION	COUNTY	TOTAL SHEETS	SHEET NO.
317	(18B)I	FULTON	50	22
STA. 252+75	TO STA. 262+40			
FED. ROAD DIST. NO. _	ILLINOIS	FED. AID PROJECT		

SHEET NO. 12
OF 16 SHEETS

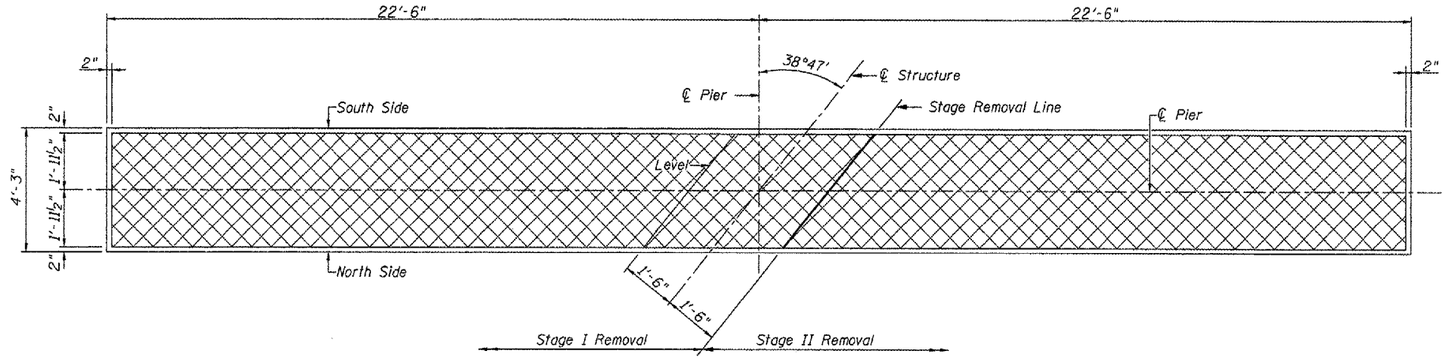

TOP PLAN

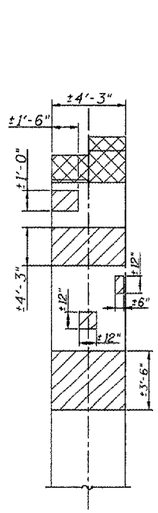

EAST END

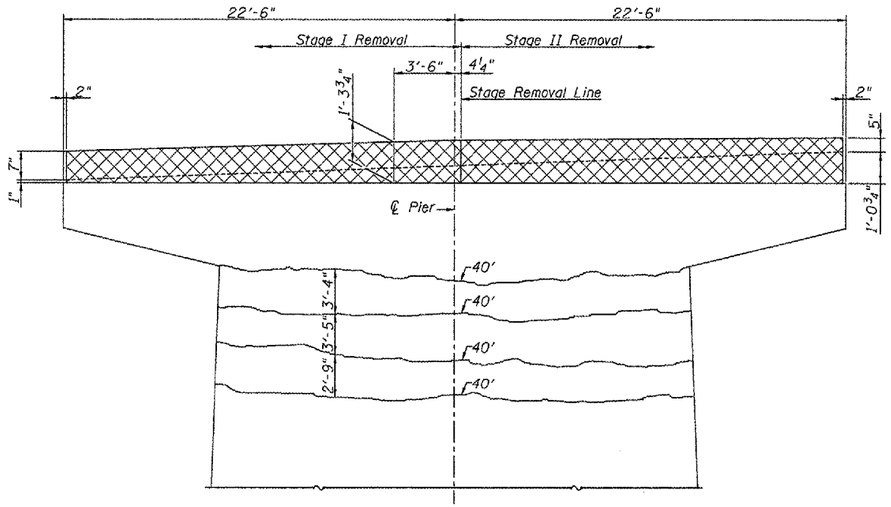

NORTH SIDE LOOKING SOUTH

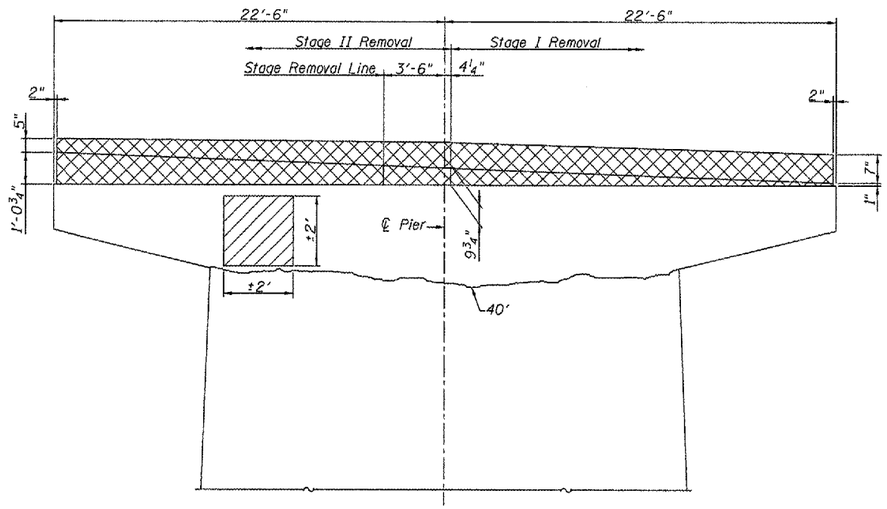

SOUTH SIDE LOOKING NORTH

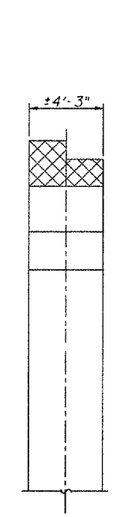

WEST END

PIER 2

Note: Existing reinforcement extending into new construction shall be cut off flush. Cost included with Concrete Removal.

BILL OF MATERIAL

ITEM	UNIT	QUANTITY
Concrete Removal	Cu. Yd.	6.3
Epoxy Crack Injection	Foot	200
Structural Repair of Concrete (Depth Equal To Or Less Than 5")	Sq. Ft.	40

LEGEND

- Concrete Removal
- Structural Repair of Concrete (Depth equal to or less than 5")
- ±5'— Epoxy Crack Injection
- H.L.C.— Hairline Crack (Not to be Sealed)

PIER 2 REMOVAL AND REPAIR
F.A.P. ROUTE 317 (U.S. 24)
OVER OTTER CREEK
SECTION (18B)I
FULTON COUNTY
STATION 257+54.33
STRUCTURE NO. 029-0005

PLOT DATE = $DATE$
FILE NAME = $FILES$
MODEL NAME = $MODELNAME$

ALLEN HENDERSON & ASSOCIATES, INC. CONSULTING CIVIL AND STRUCTURAL ENGINEERS SPRINGFIELD, IL. PHONE: (217) 544-8033 IL DESIGN FIRM NO. 184-001907