Job #D-94-006-07
Contract #68677

ROUTE NO.	SECTION	COUNTY	TOTAL SHEETS	SHEET NO.
F.A.P. 310 U.S. 67	(40BY)BR, (41-A)BR-1	McDonough	66	33
FED. ROAD DIST. NO. 4		FED. AID PROJECT-		

STAGE I CONSTRUCTION

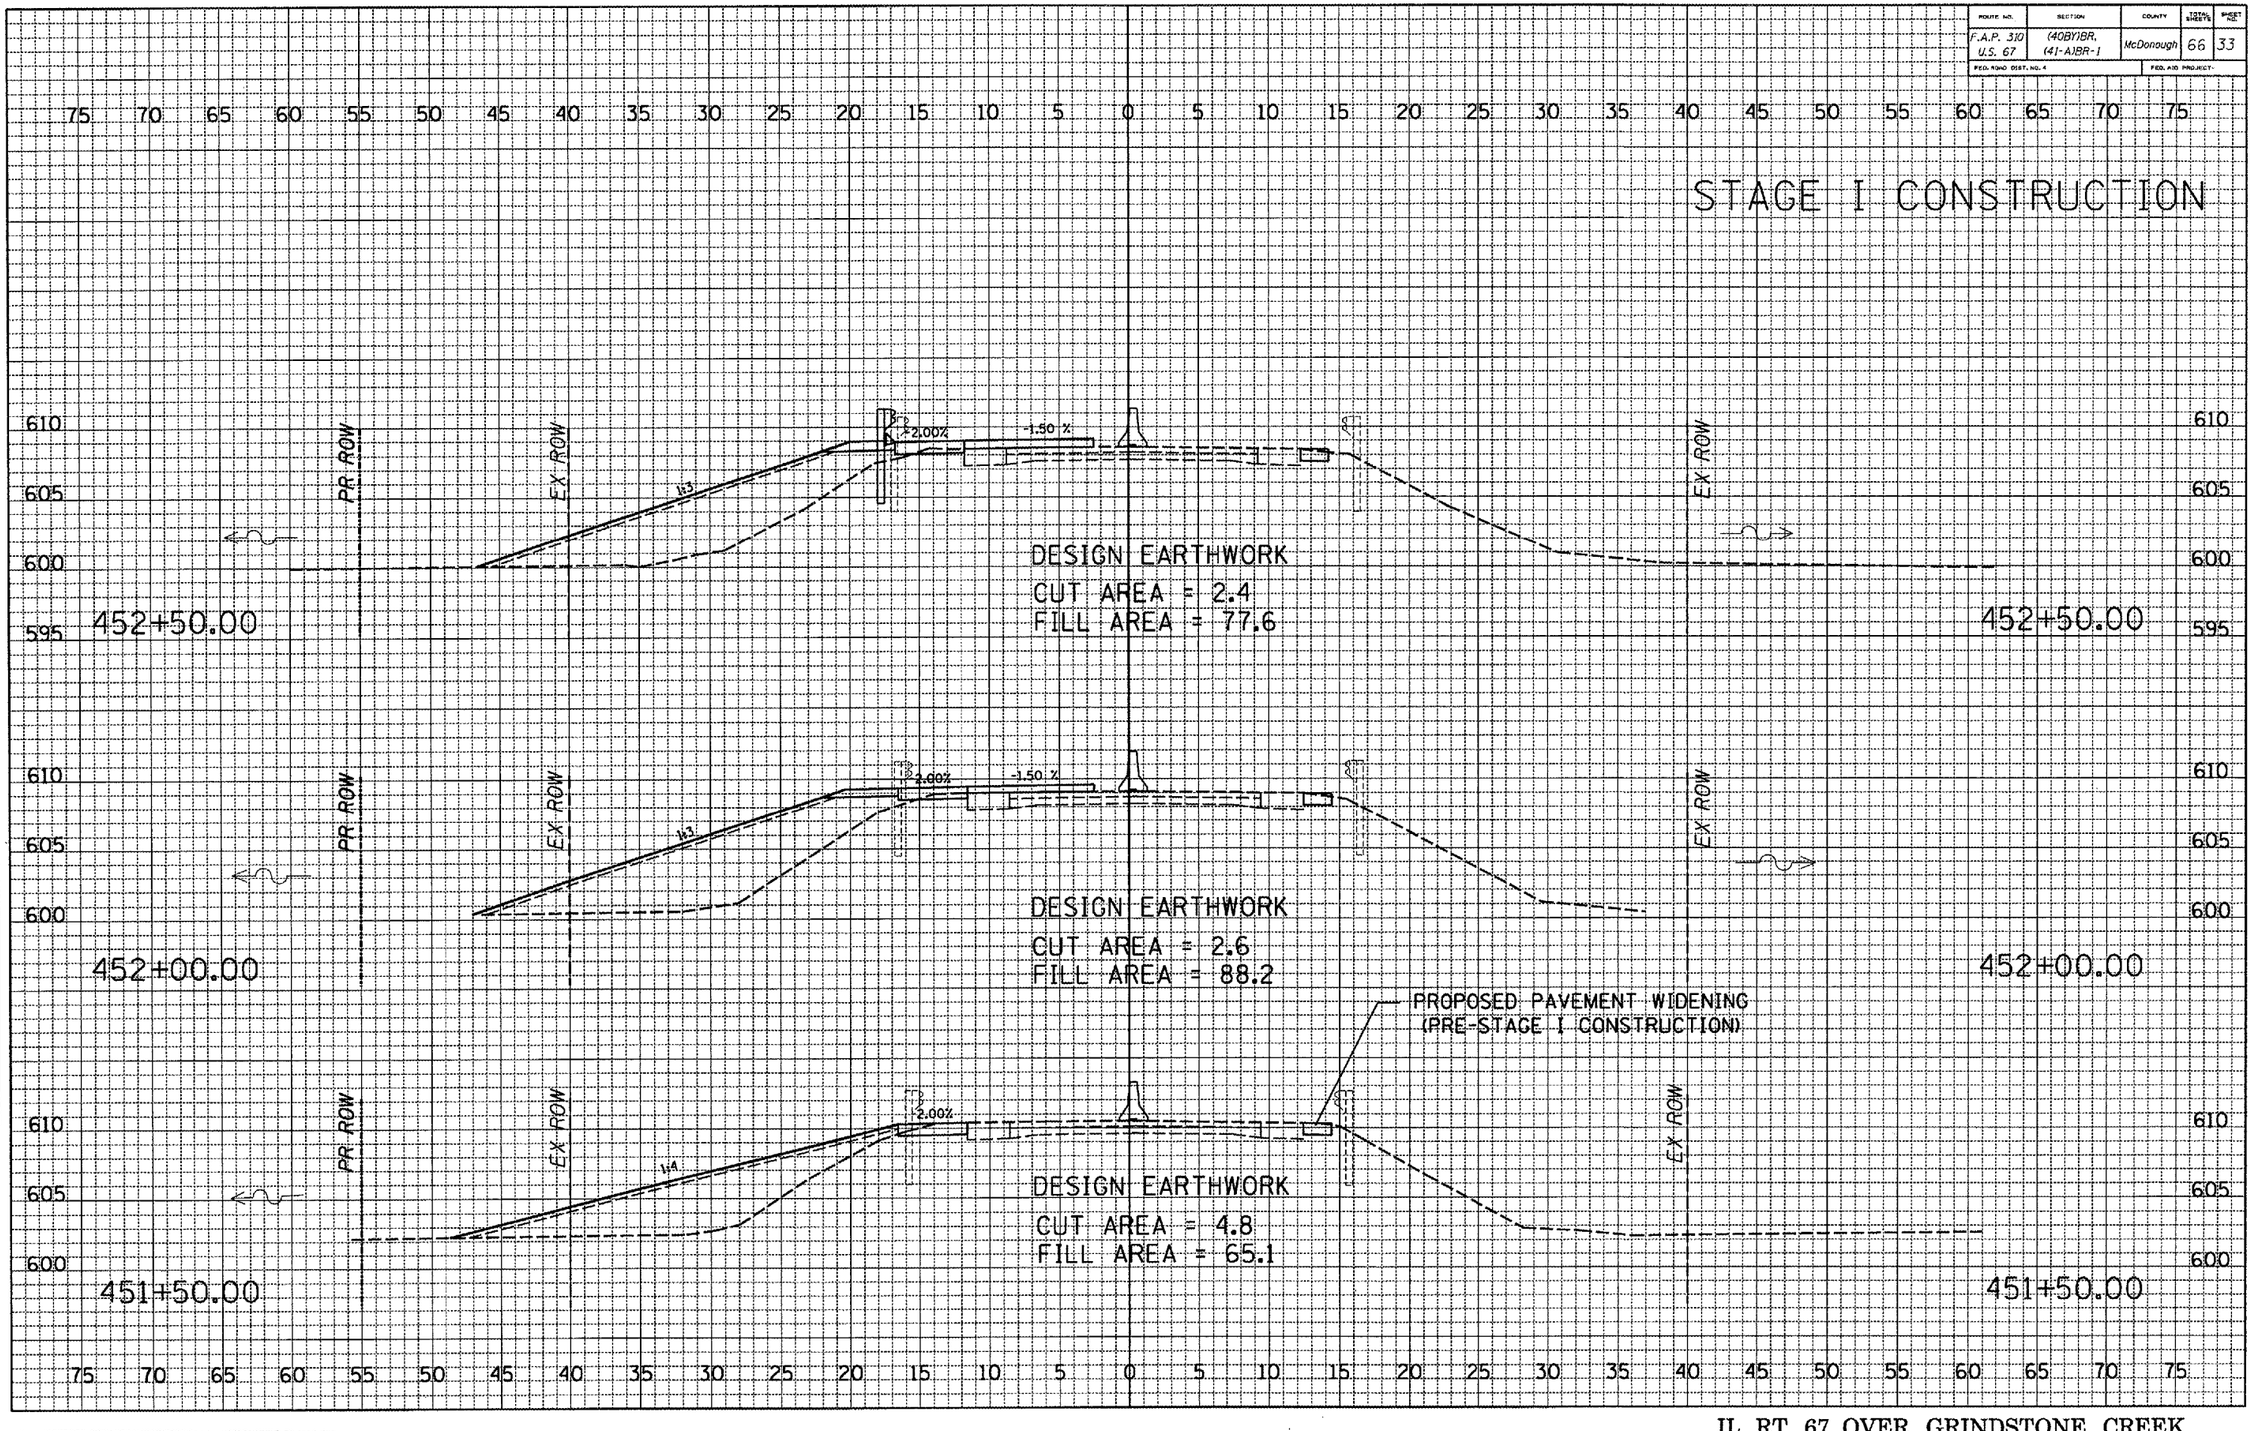

FINAL SURVEY — NOTE BOOK — NO. — SURVEYED — PLOTTED — TYPED — AREAS — AREAS CHECKED — BY — DATE

ORIGINAL SURVEY — NOTE BOOK — NO. — SURVEYED — PLOTTED — TYPED — AREAS — AREAS CHECKED — BY — DATE

PLOT DATE = 7/12/2007
FILE NAME = c:\projects\1050d03\sheetspl\ss0.dgn
PLOT SCALE = 100.1861 ' / IN.
USER NAME = longpr

s:/trans/1050D03-PTB10934US67/2006Roadway/XSSHEETS-Phase1.dgn

IL RT 67 OVER GRINDSTONE CREEK