Job #D-94-006-07
Contract #68677

ROUTE NO.	SECTION	COUNTY	TOTAL SHEETS	SHEET NO.
F.A.P. 310 U.S. 67	(40BY)BR, (41-A)BR-1	McDonough	66	48

FED. ROAD DIST. NO. 4 | FED. AID PROJECT-

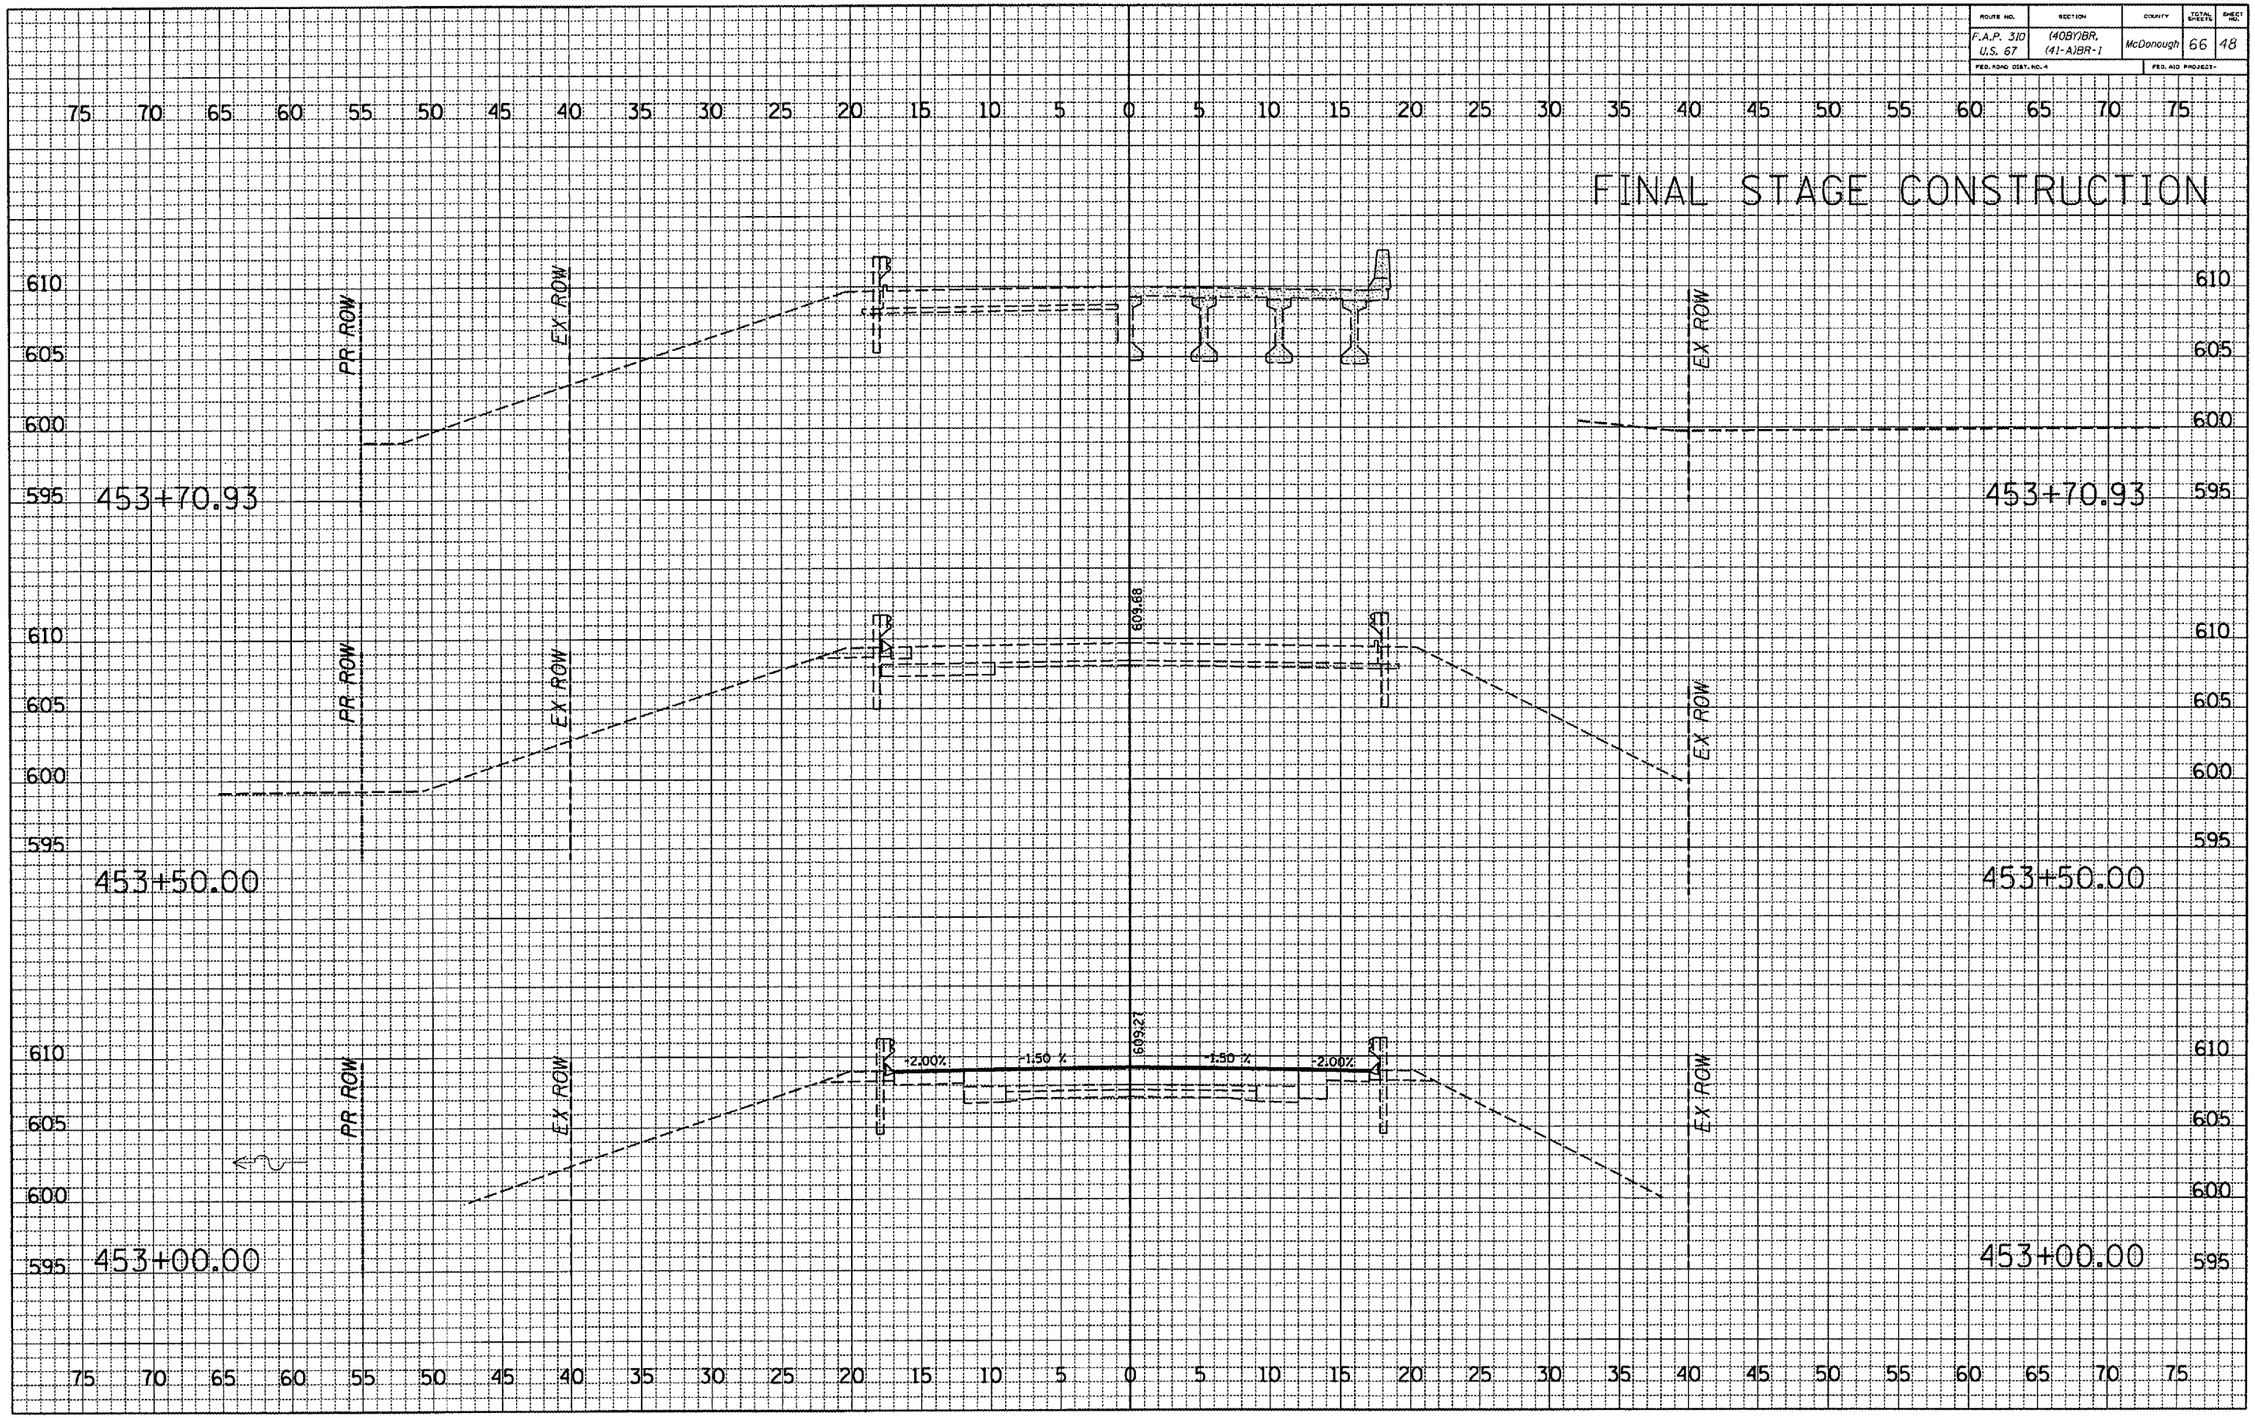

FINAL SURVEY | NOTE BOOK NO. | SURVEYED | PLOTTED | TEMPLATE | AREAS | AREAS CHECKED | BY | DATE

ORIGINAL SURVEY | NOTE BOOK NO. | SURVEYED | PLOTTED | TEMPLATE | AREAS | AREAS CHECKED | BY | DATE

PLOT DATE = 7/12/2007
FILE NAME = c:\projects\0550018\sheetspln.dgn
PLOT SCALE = 100.1861 ' / IN.
USER NAME = longer

S:TRANS/1050D03-PTB10934US67/2006ROADWAY/XSSHEETS-FINAL.DGN

IL RT 67 OVER GRINDSTONE CREEK