Job #D-94-006-07
Contract #68677

ROUTE NO.	SECTION	COUNTY	TOTAL SHEETS	SHEET NO.
F.A.P. 310 U.S. 67	(40BYIBR, (41-A)BR-1	McDonough	66	51
FED. ROAD DIST. NO. 4		FED. AID PROJECT-		

FINAL STAGE CONSTRUCTION

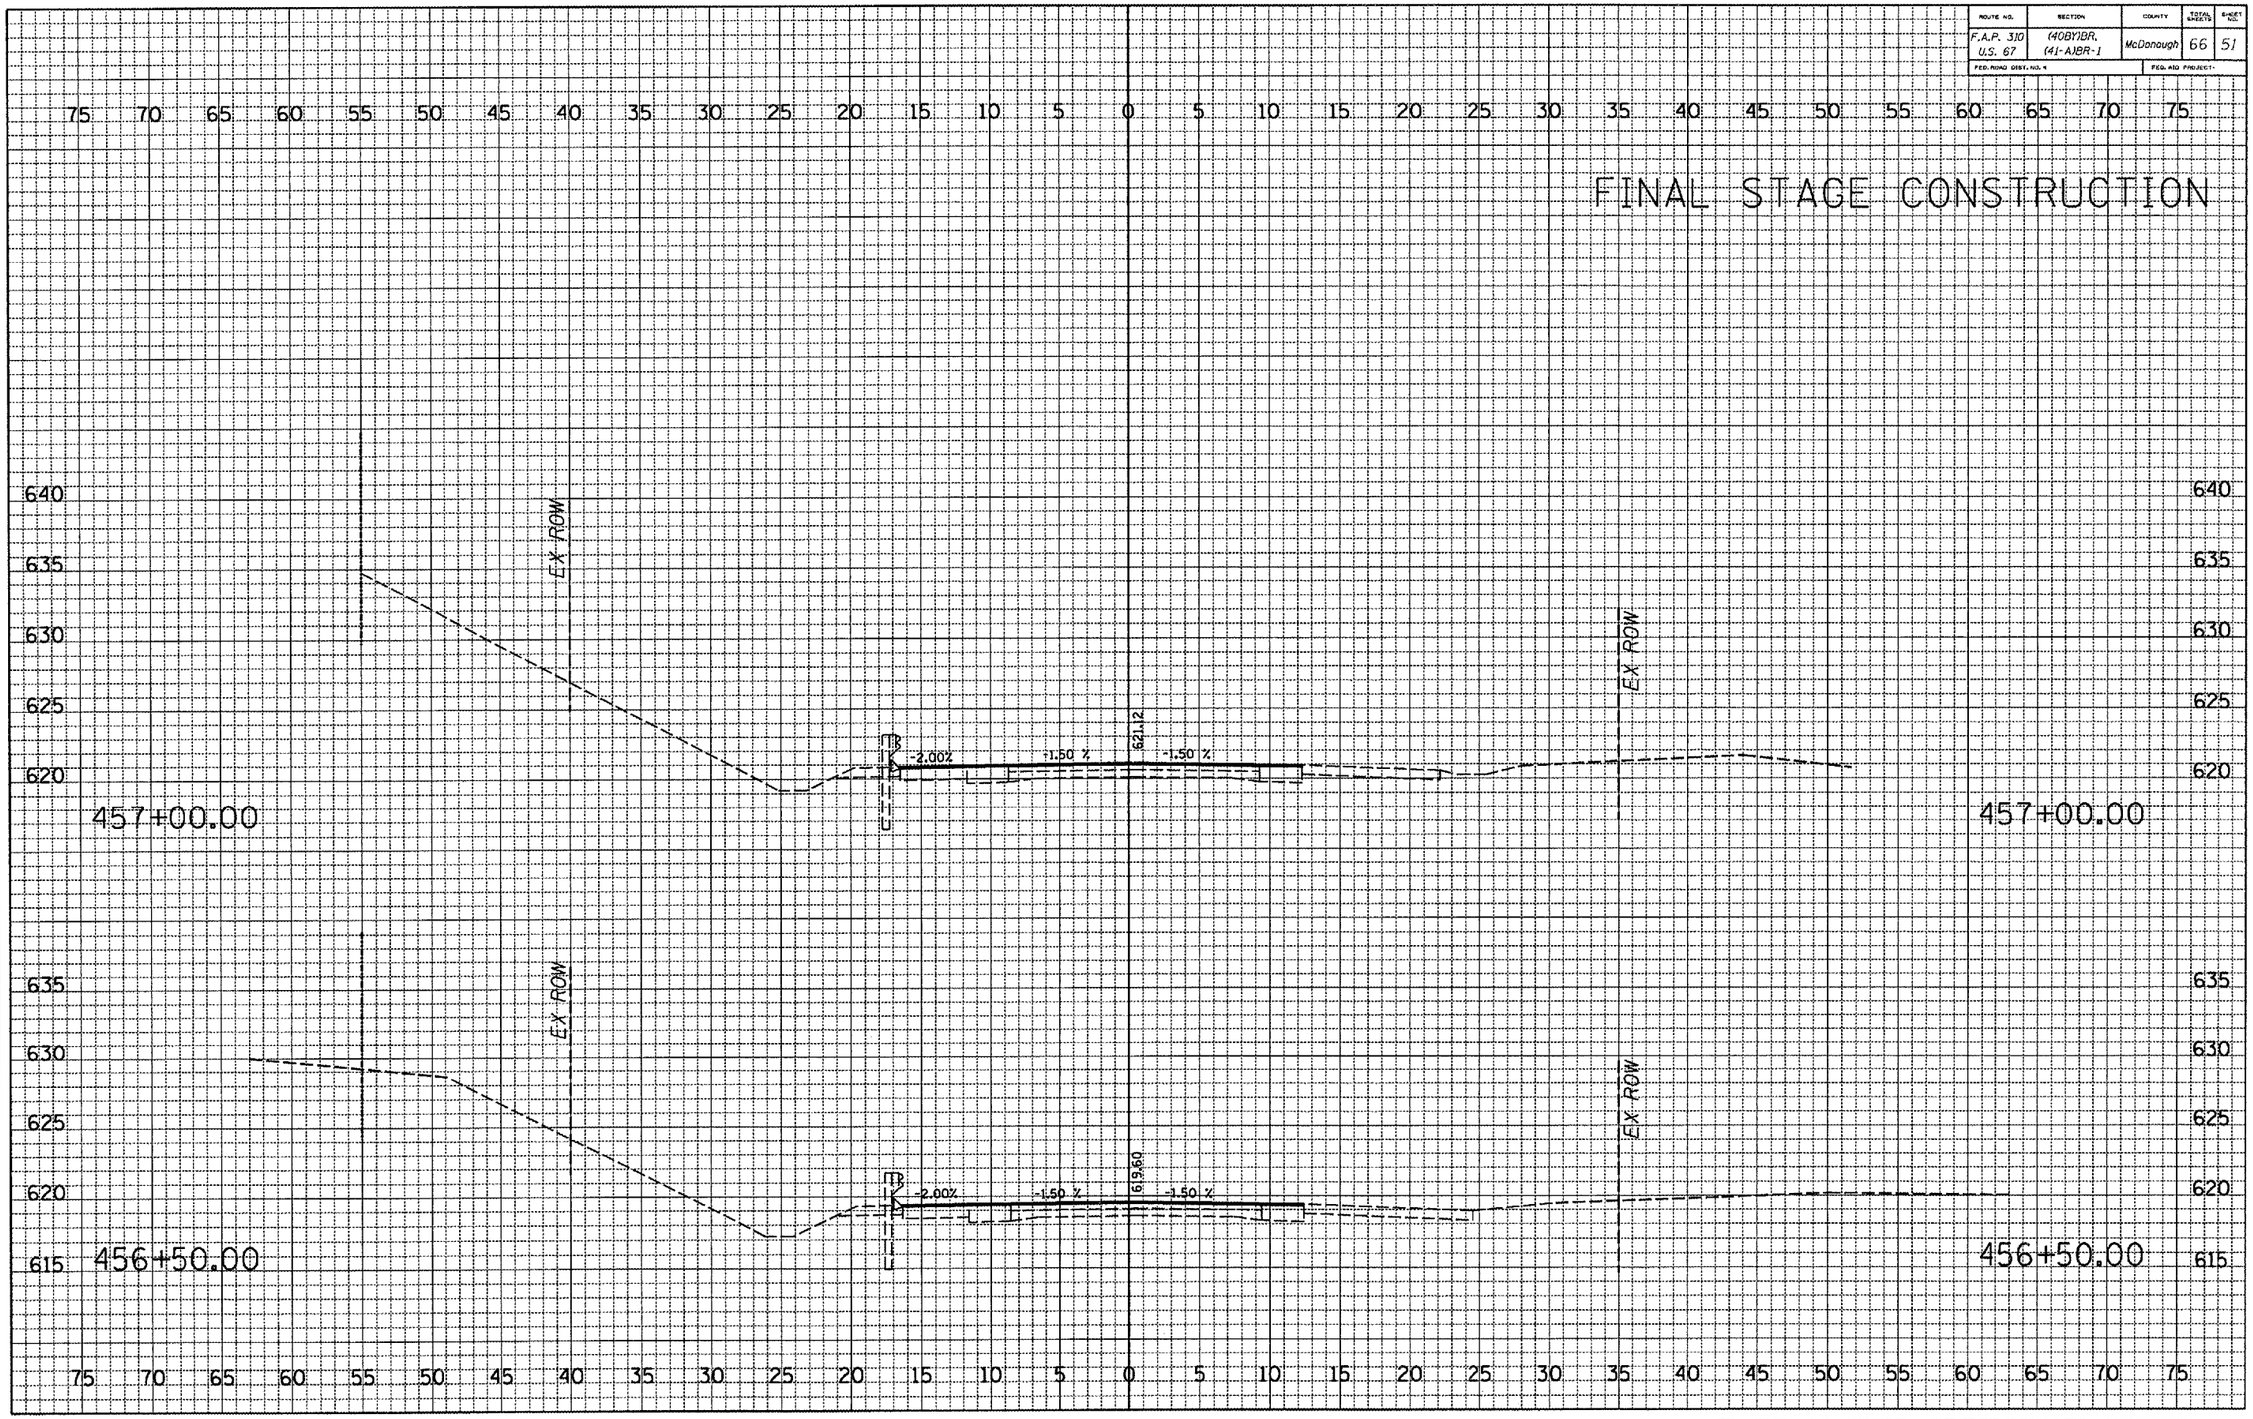

FINAL SURVEY — NOTE BOOK — NO. — SURVEYED — PLOTTED — TEMPLATE — AREAS — AREAS CHECKED — BY — DATE

ORIGINAL SURVEY — NOTE BOOK — NO. — SURVEYED — PLOTTED — TEMPLATE — AREAS — AREAS CHECKED — BY — DATE

PLOT DATE = 7/12/2007
FILE NAME = s:\trans\1050d03\ptb10934us67\2006roadway\xssheets-final.dgn
PLOT SCALE = 10.0000 '/ IN.
USER NAME = longar

S:\TRANS\1050D03-PTB10934US67\2006ROADWAY\XSSHEETS-FINAL.DGN

IL RT 67 OVER GRINDSTONE CREEK