CONTRACT NO. 70232

F.A.P RTE.	SECTION	COUNTY	TOTAL SHEETS	SHEET NO.
721	(113BR)BR	DEWITT	81	61
STA. 244+00.00		TO STA. 244+00.00		
FED. ROAD DIST. NO.	ILLINOIS	FED. AID PROJECT		

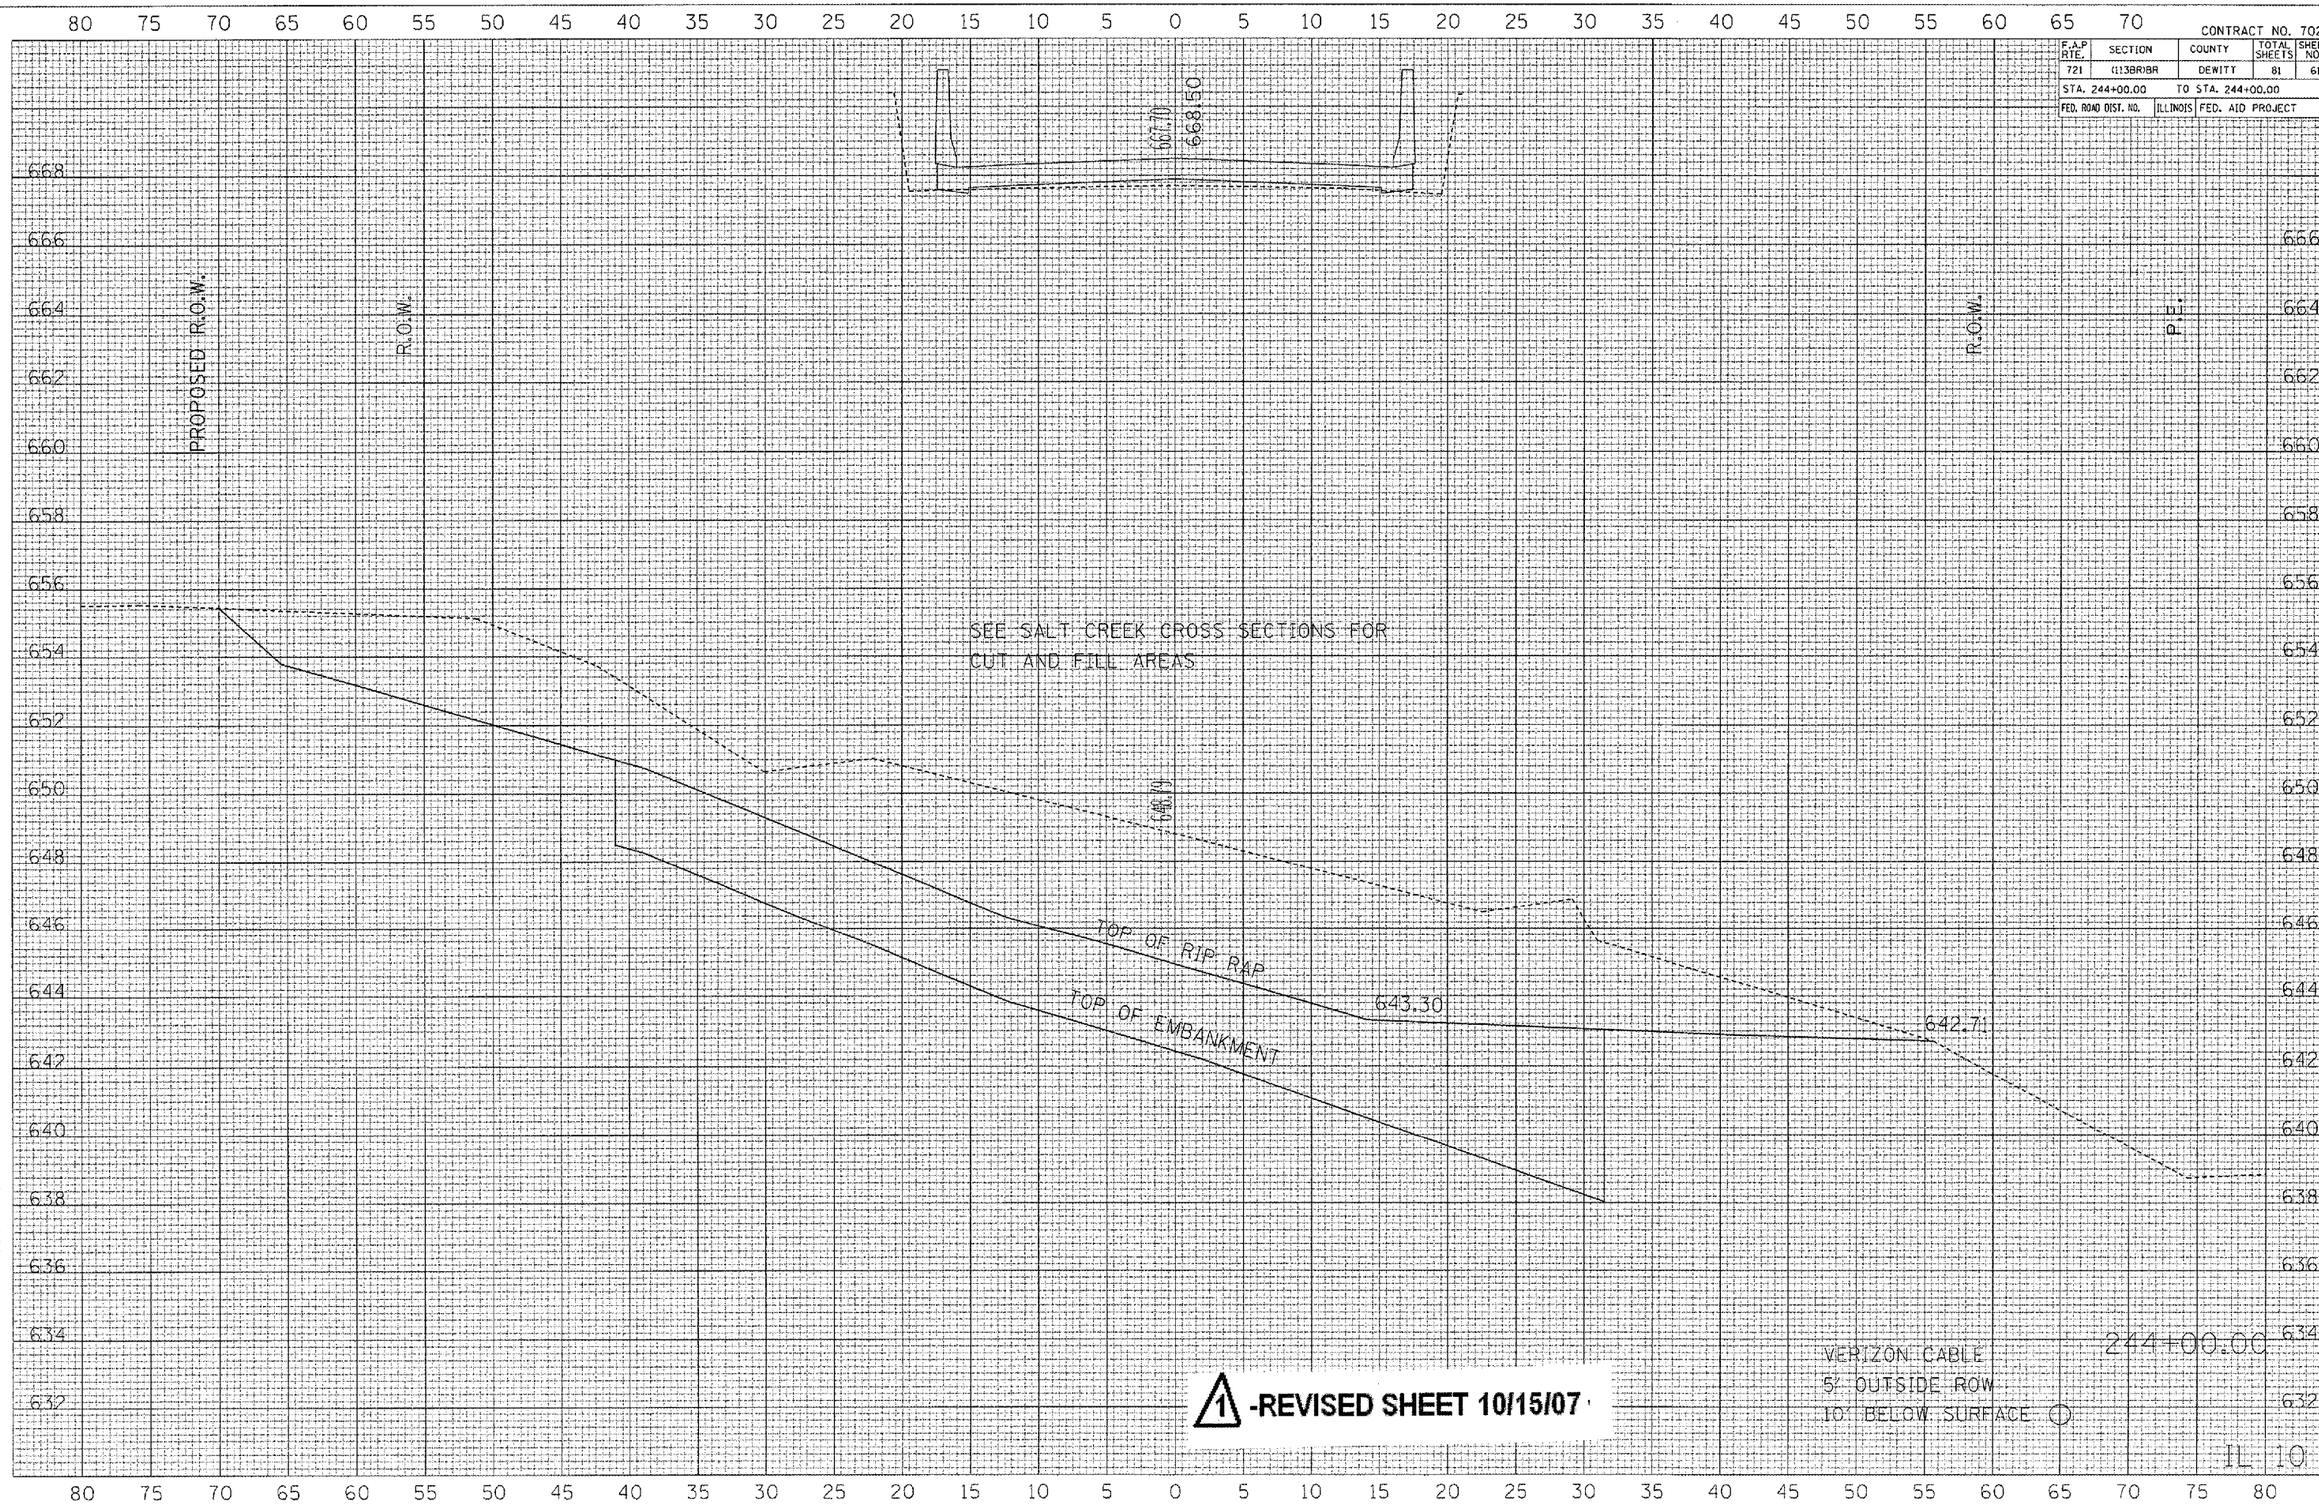

1 -REVISED SHEET 10/15/07

IL 10

FINAL SURVEY | NOTE BOOK NO. | SURVEYED | PLOTTED | TEMPLATE | AREAS | AREAS CHECKED | BY | DATE

ORIGINAL SURVEY | NO. | SURVEYED | PLOTTED | TEMPLATE | AREAS | AREAS CHECKED | BY | DATE

PLOT DATE = 10/12/2007
FILE NAME = c:\projects\d503002 (v81)\all-t12\sheet\sp
PLOT SCALE = 10.5992 ' / IN.
USER NAME = collierbw