CONTRACT NO. 70232

F.A.P RTE.	SECTION	COUNTY	TOTAL SHEETS	SHEET NO.
721	(113BR)BR	DEWITT	81	62
STA. 244+25.00		TO STA. 244+25.00		
FED. ROAD DIST. NO.	ILLINOIS	FED. AID PROJECT		

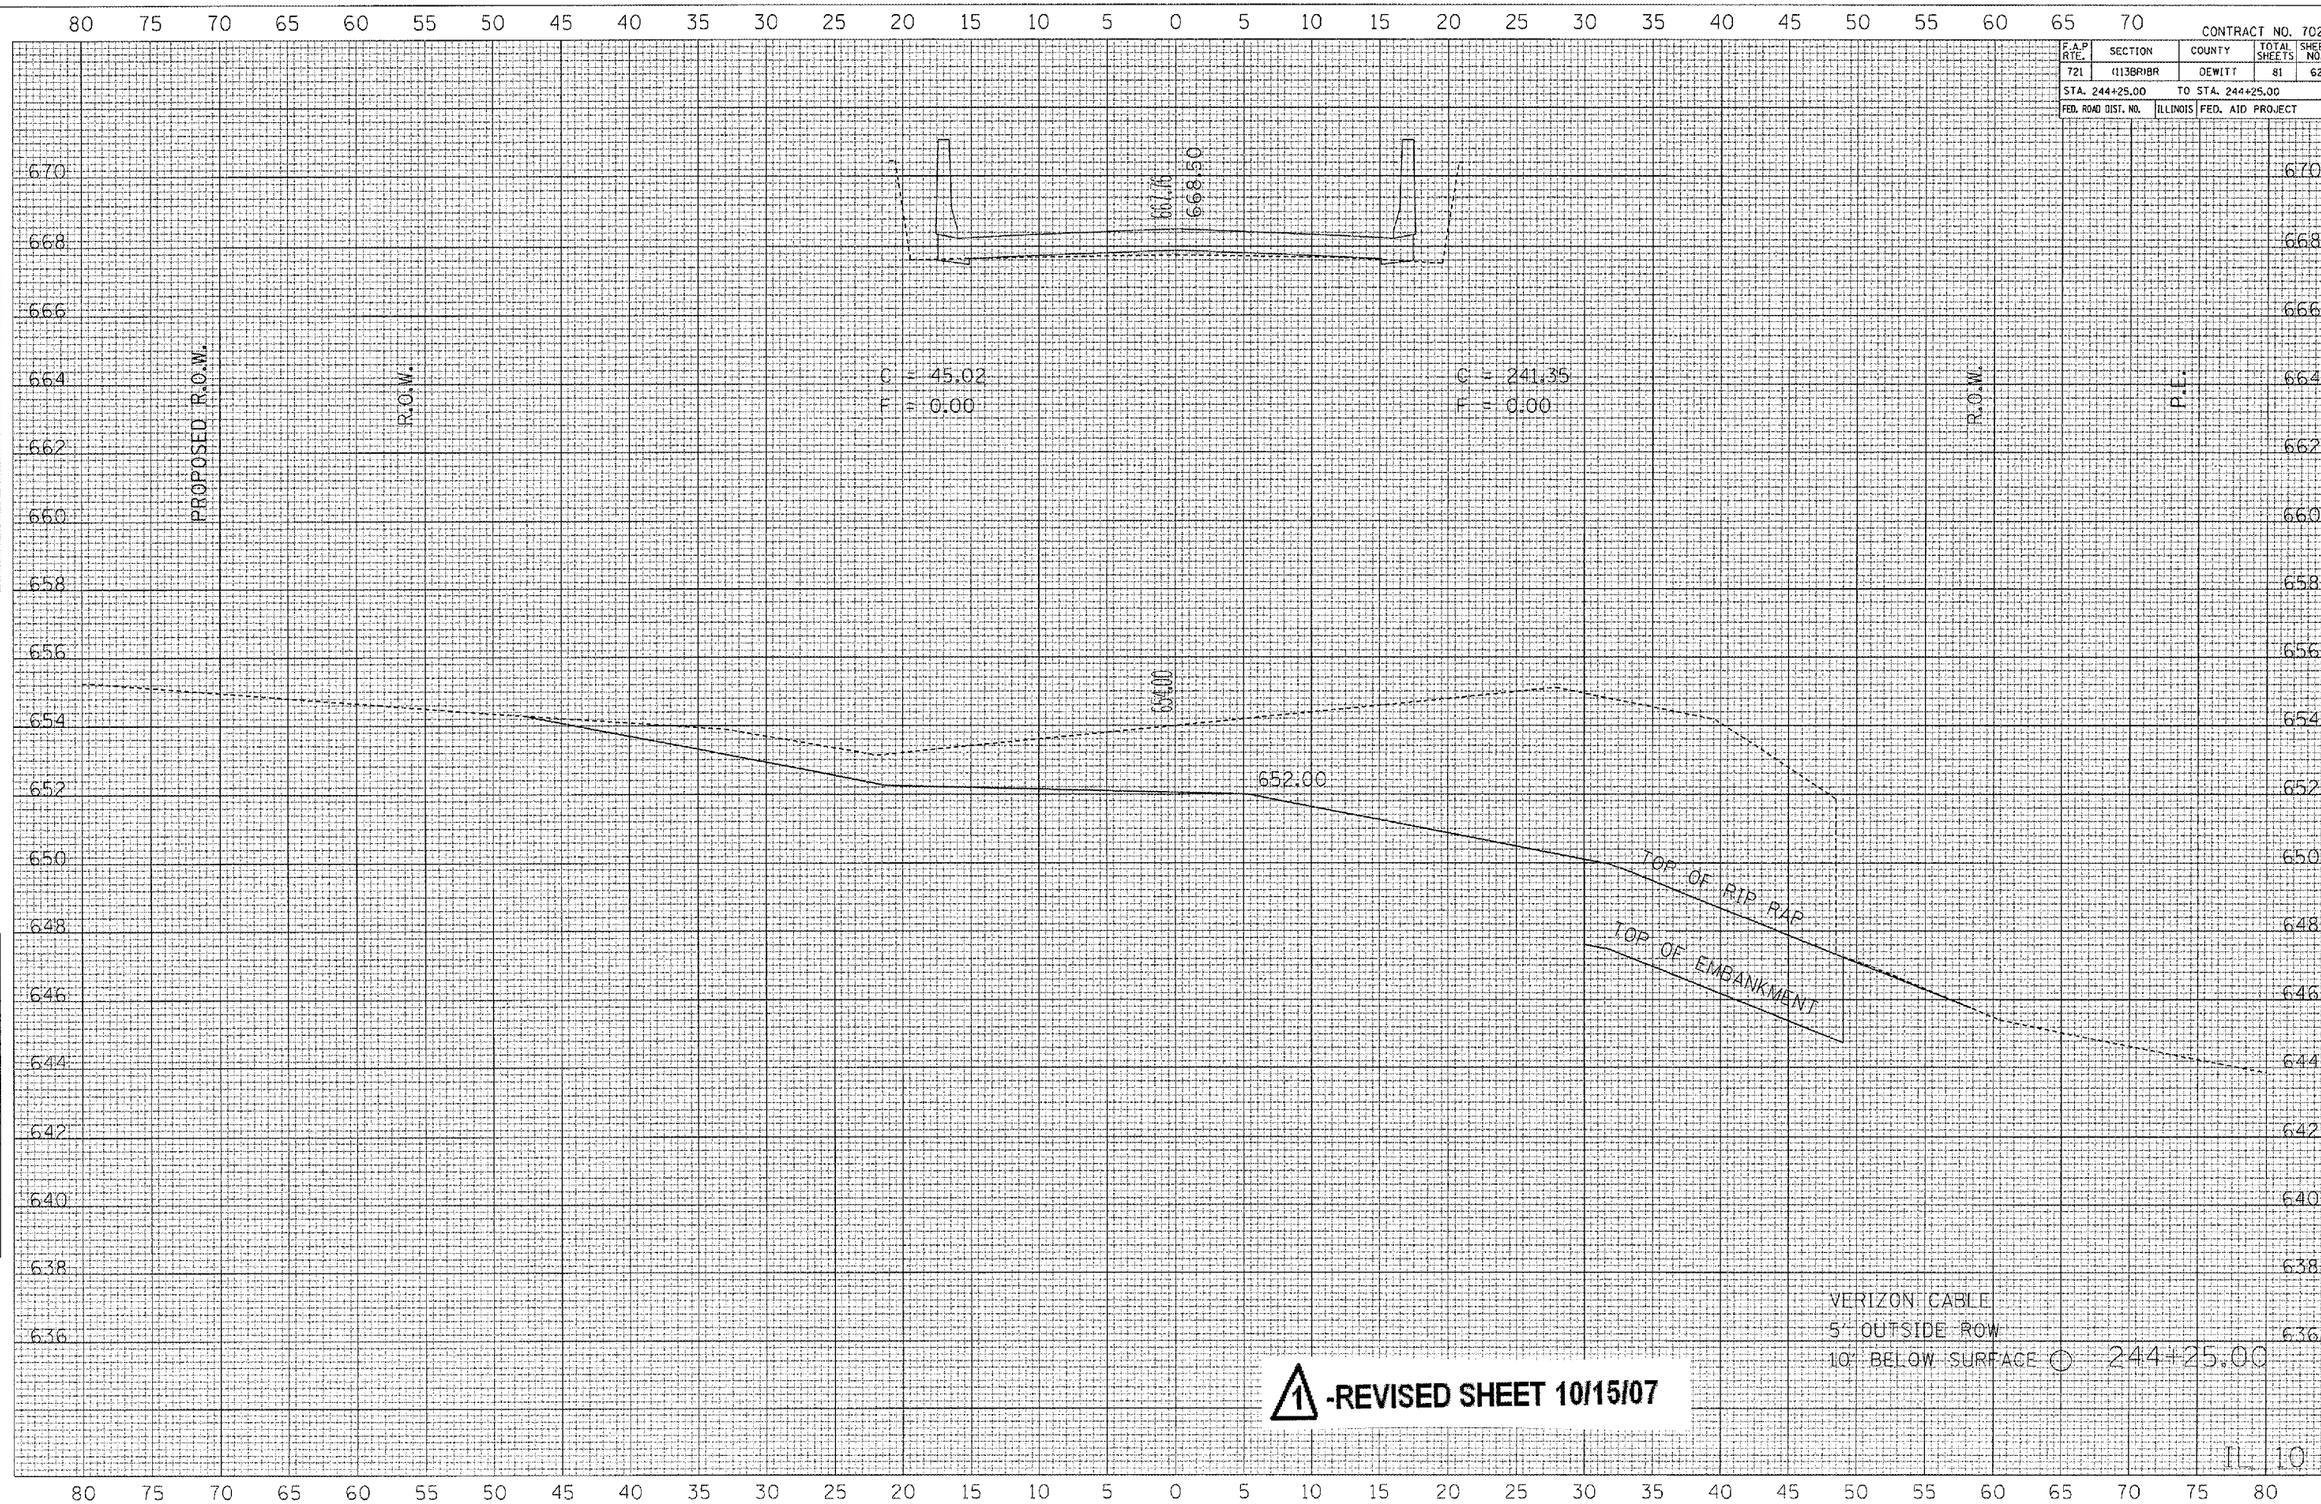

1 -REVISED SHEET 10/15/07

IL 10

FINAL SURVEY		BY	DATE
NOTE BOOK	SURVEYED		
NO.	PLOTTED		
	TEMPLATE		
	AREAS		
	AREAS CHECKED		

ORIGINAL SURVEY		BY	DATE
NO.	SURVEYED		
	PLOTTED		
	TEMPLATE		
	AREAS		
	AREAS CHECKED		

PLOT DATE = 10/12/2007
FILE NAME = c:\projects\d503002 (v8)\all-t10********
PLOT SCALE = 10.5682 ' / IN.
USER NAME = collarbw