CONTRACT NO. 70232

| F.A.P RTE. | SECTION | COUNTY | TOTAL SHEETS | SHEET NO. |
|---|---|---|---|---|
| 721 | (113BR)BR | DEWITT | 81 | 63 |

STA. 244+50.00 TO STA. 244+50.00

FED. ROAD DIST. NO. | ILLINOIS | FED. AID PROJECT

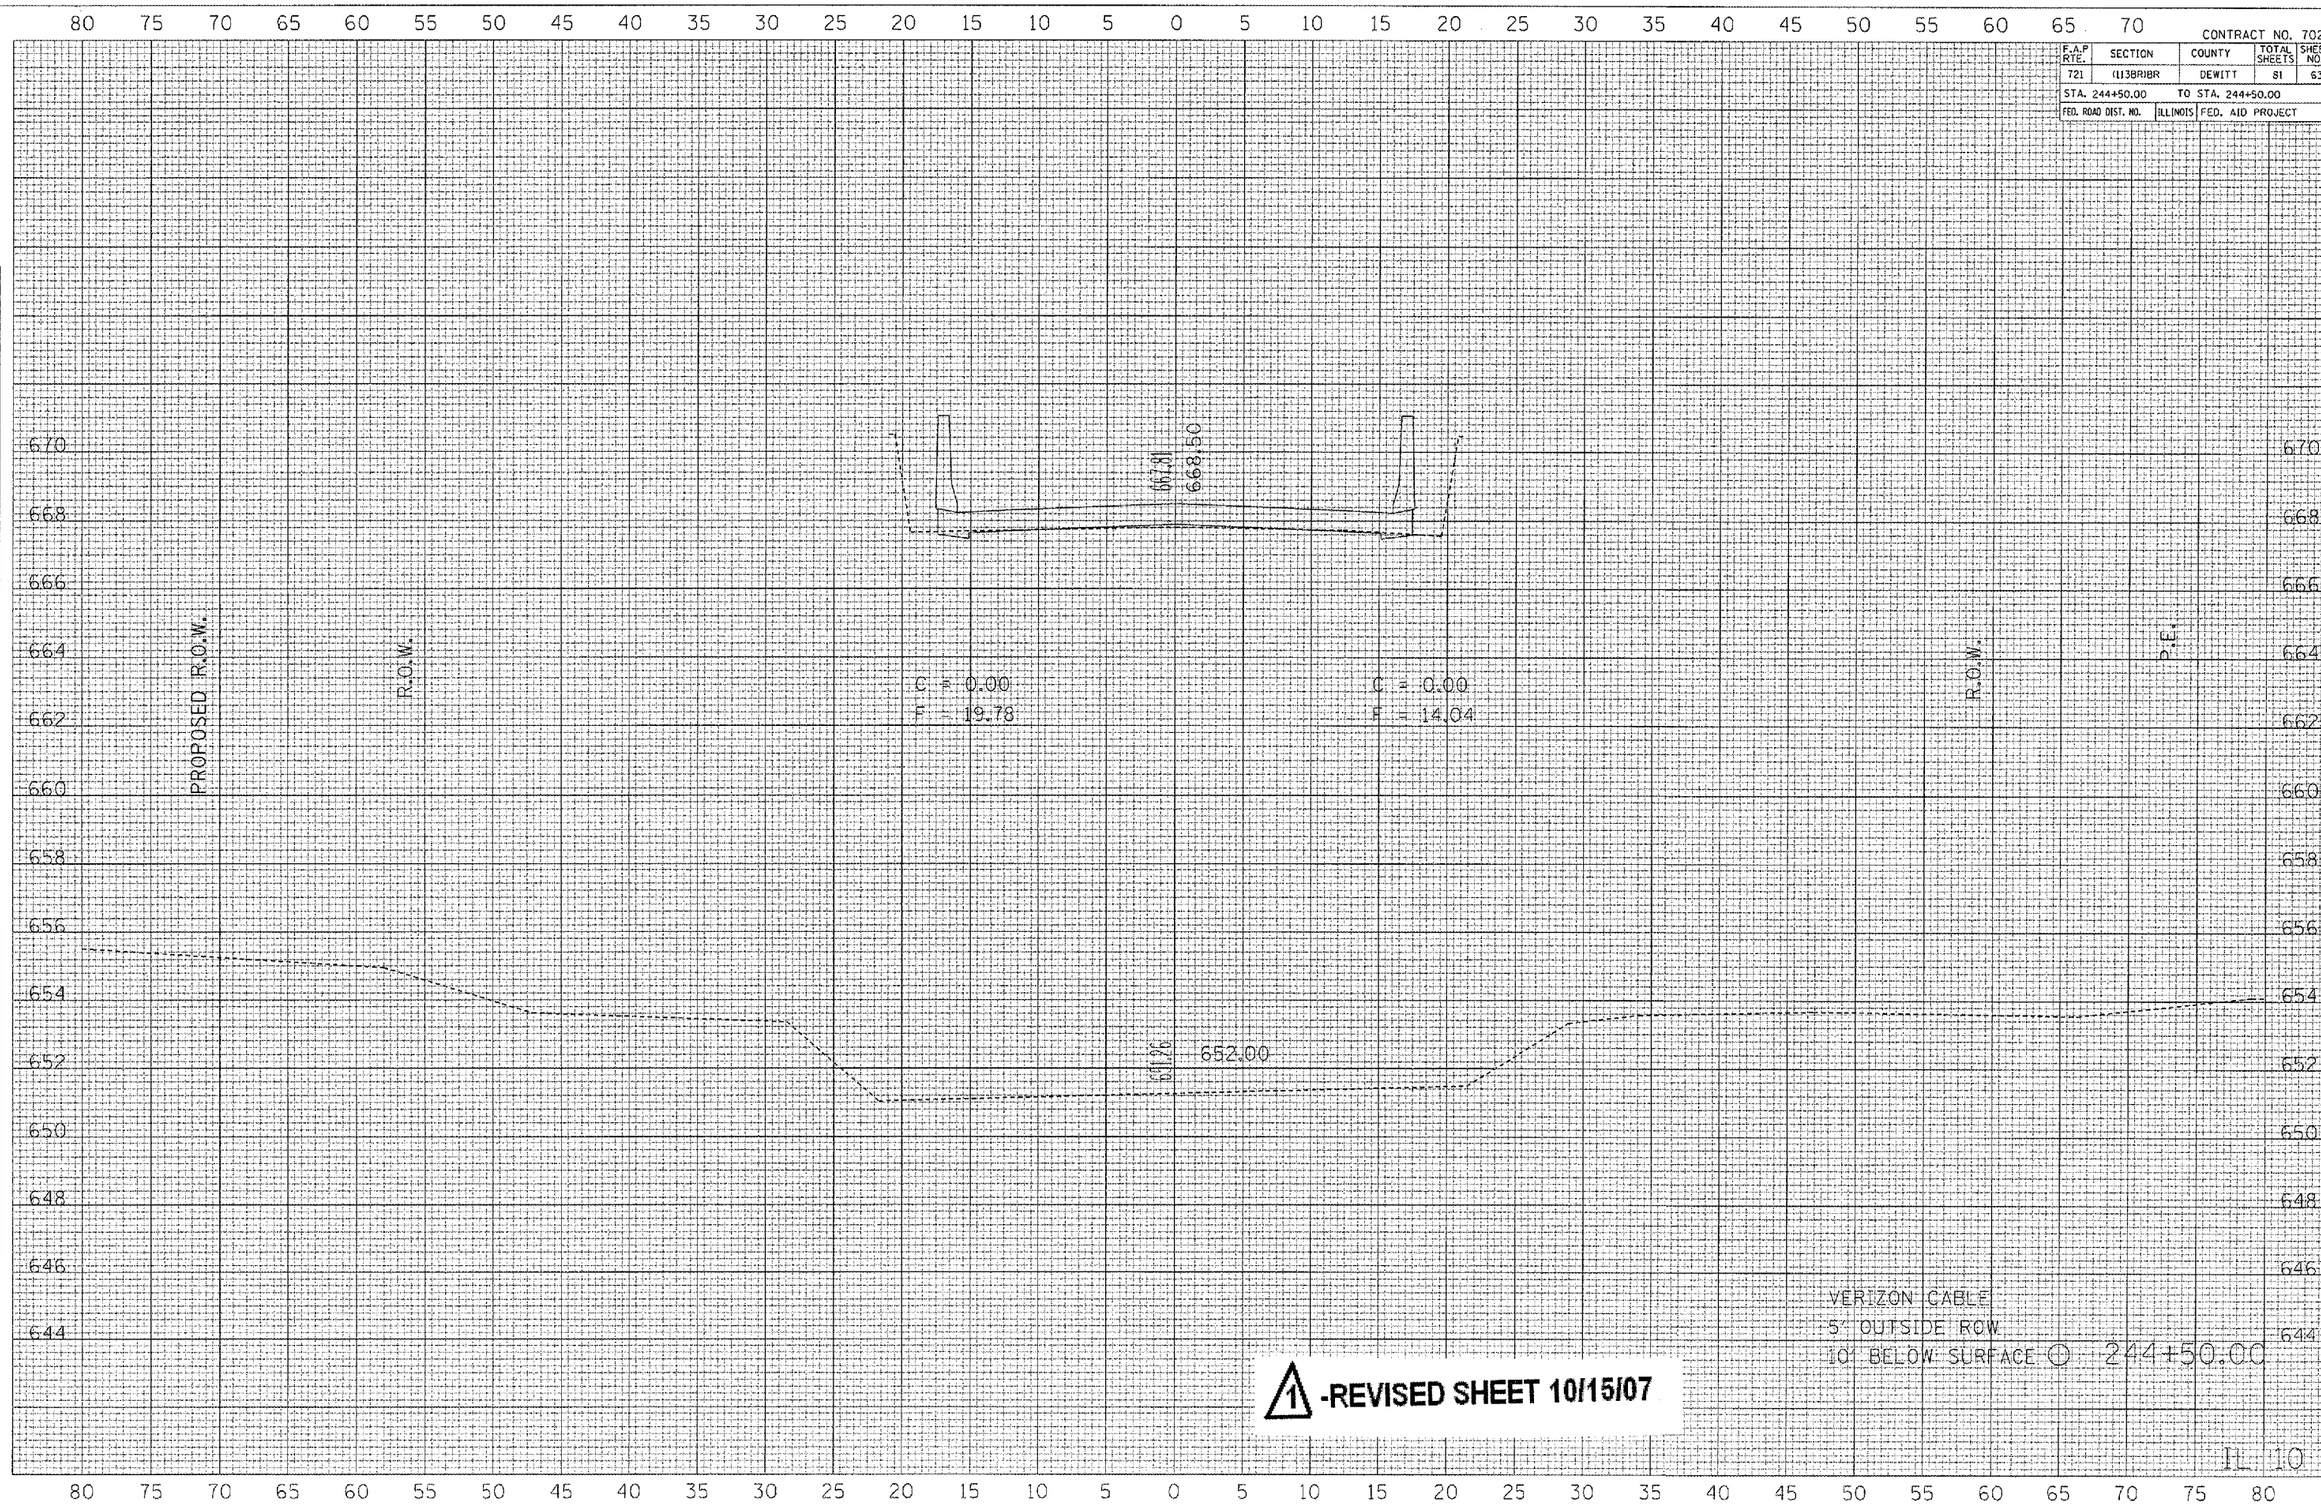


1 -REVISED SHEET 10/15/07

IL 10

FINAL SURVEY | NOTE BOOK NO. | SURVEYED | PLOTTED | TEMPLATE | AREAS | AREAS CHECKED | BY | DATE

ORIGINAL SURVEY | NOTE BOOK NO. | SURVEYED | PLOTTED | TEMPLATE | AREAS | AREAS CHECKED | BY | DATE

PLOT DATE = 10/12/2007
FILE NAME = a:\projects\d523002 1-01\all-110\
PLOT SCALE = 10.5882 ' / IN.
USER NAME = collierbw