CONTRACT NO. 72908

F.A. RTE.	SECTION	COUNTY	TOTAL SHEETS	SHEET NO.
304	3(B-1)	PIKE	51	39
STA. 782+00.000	TO STA. 782+59.688			
FED. ROAD DIST. NO.	ILLINOIS	FED. AID PROJECT		

FINAL SURVEY	NOTE BOOK	NO.	BY	DATE
SURVEYED				
PLOTTED				
TRANSFERRED				
AREAS				
AREAS CHECKED				

ORIGINAL SURVEY	NOTE BOOK	NO.	BY	DATE
SURVEYED				
PLOTTED				
TRANSFERRED				
AREAS				
AREAS CHECKED				
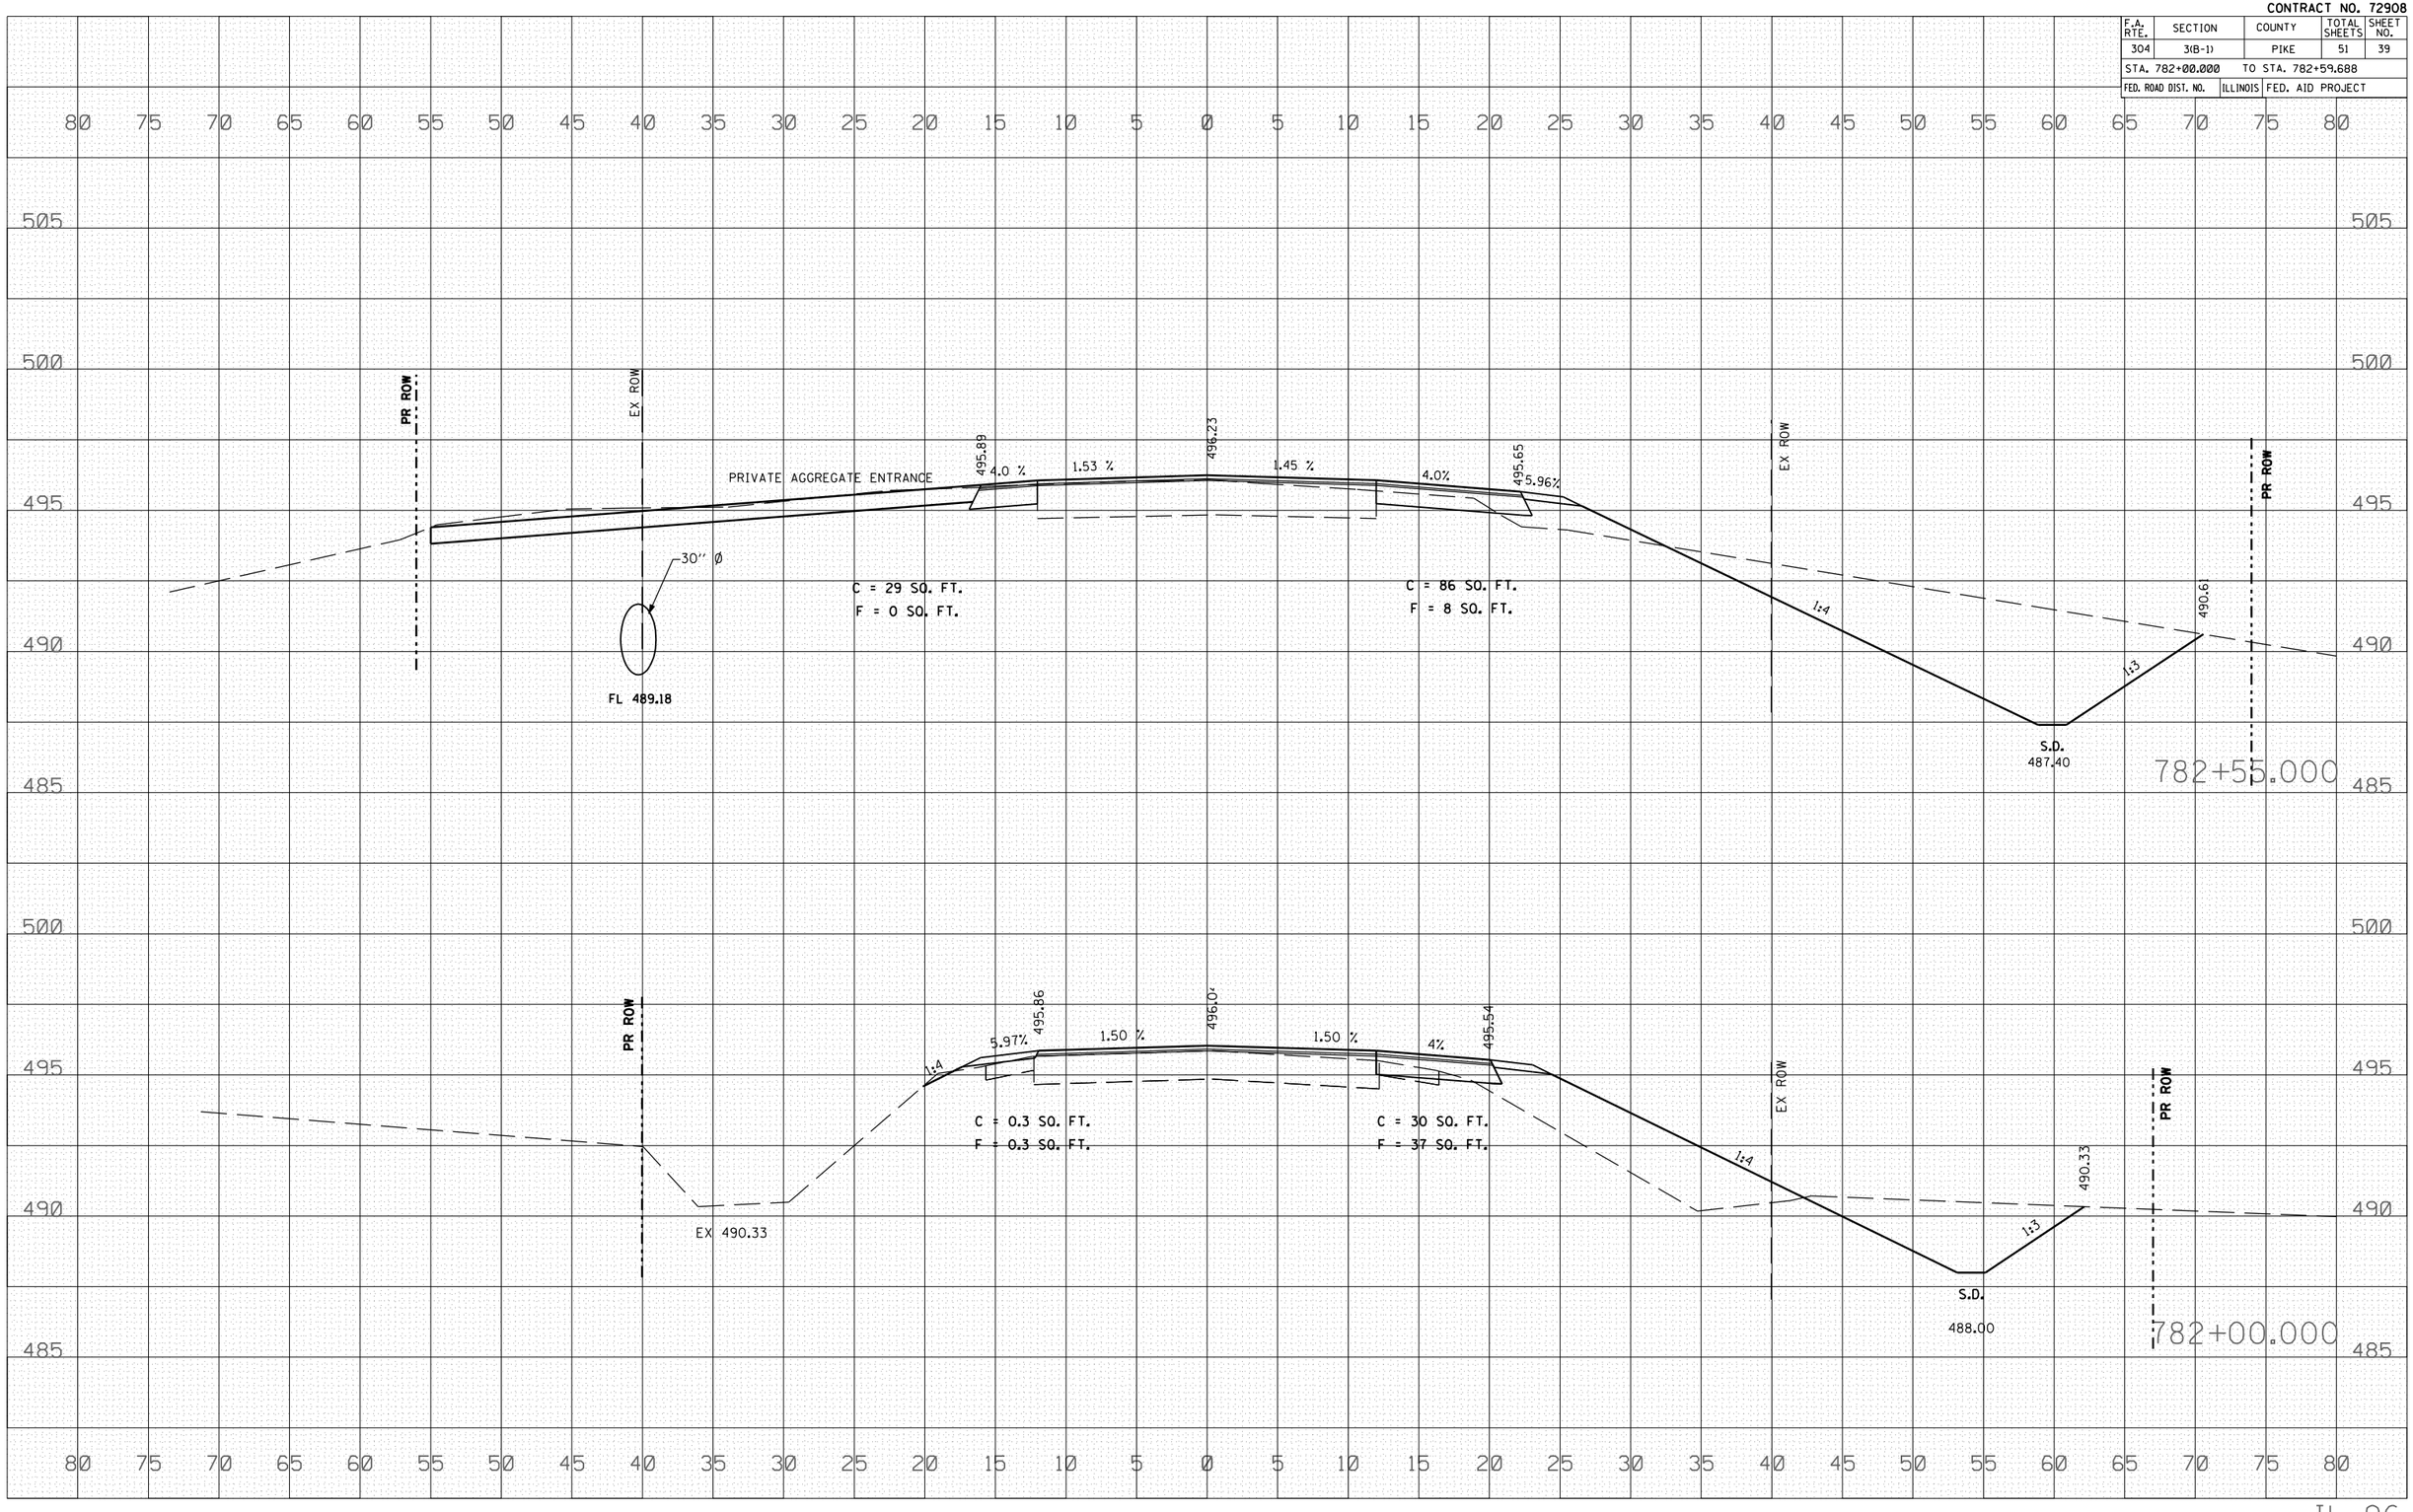
PLOT DATE = Aug-31-2007 11:51:06AM
FILE NAME = c:\prog_recs\d653704\upchurch_fnl_sht_3.dgn
PLOT SCALE = 10.5882 ' / IN.
USER NAME = laughlin-l