CONTRACT NO. 72908

F.A. RTE.	SECTION	COUNTY	TOTAL SHEETS	SHEET NO.
304	3(B-1)	PIKE	51	40
STA. 783+00.000	TO STA. 783+78.098			
FED. ROAD DIST. NO.	ILLINOIS	FED. AID PROJECT		

FINAL SURVEY	NOTE BOOK	NO.	BY	DATE
	SURVEYED			
	PLOTTED			
	TRANSFERRED			
	AREAS			
	AREAS CHECKED			

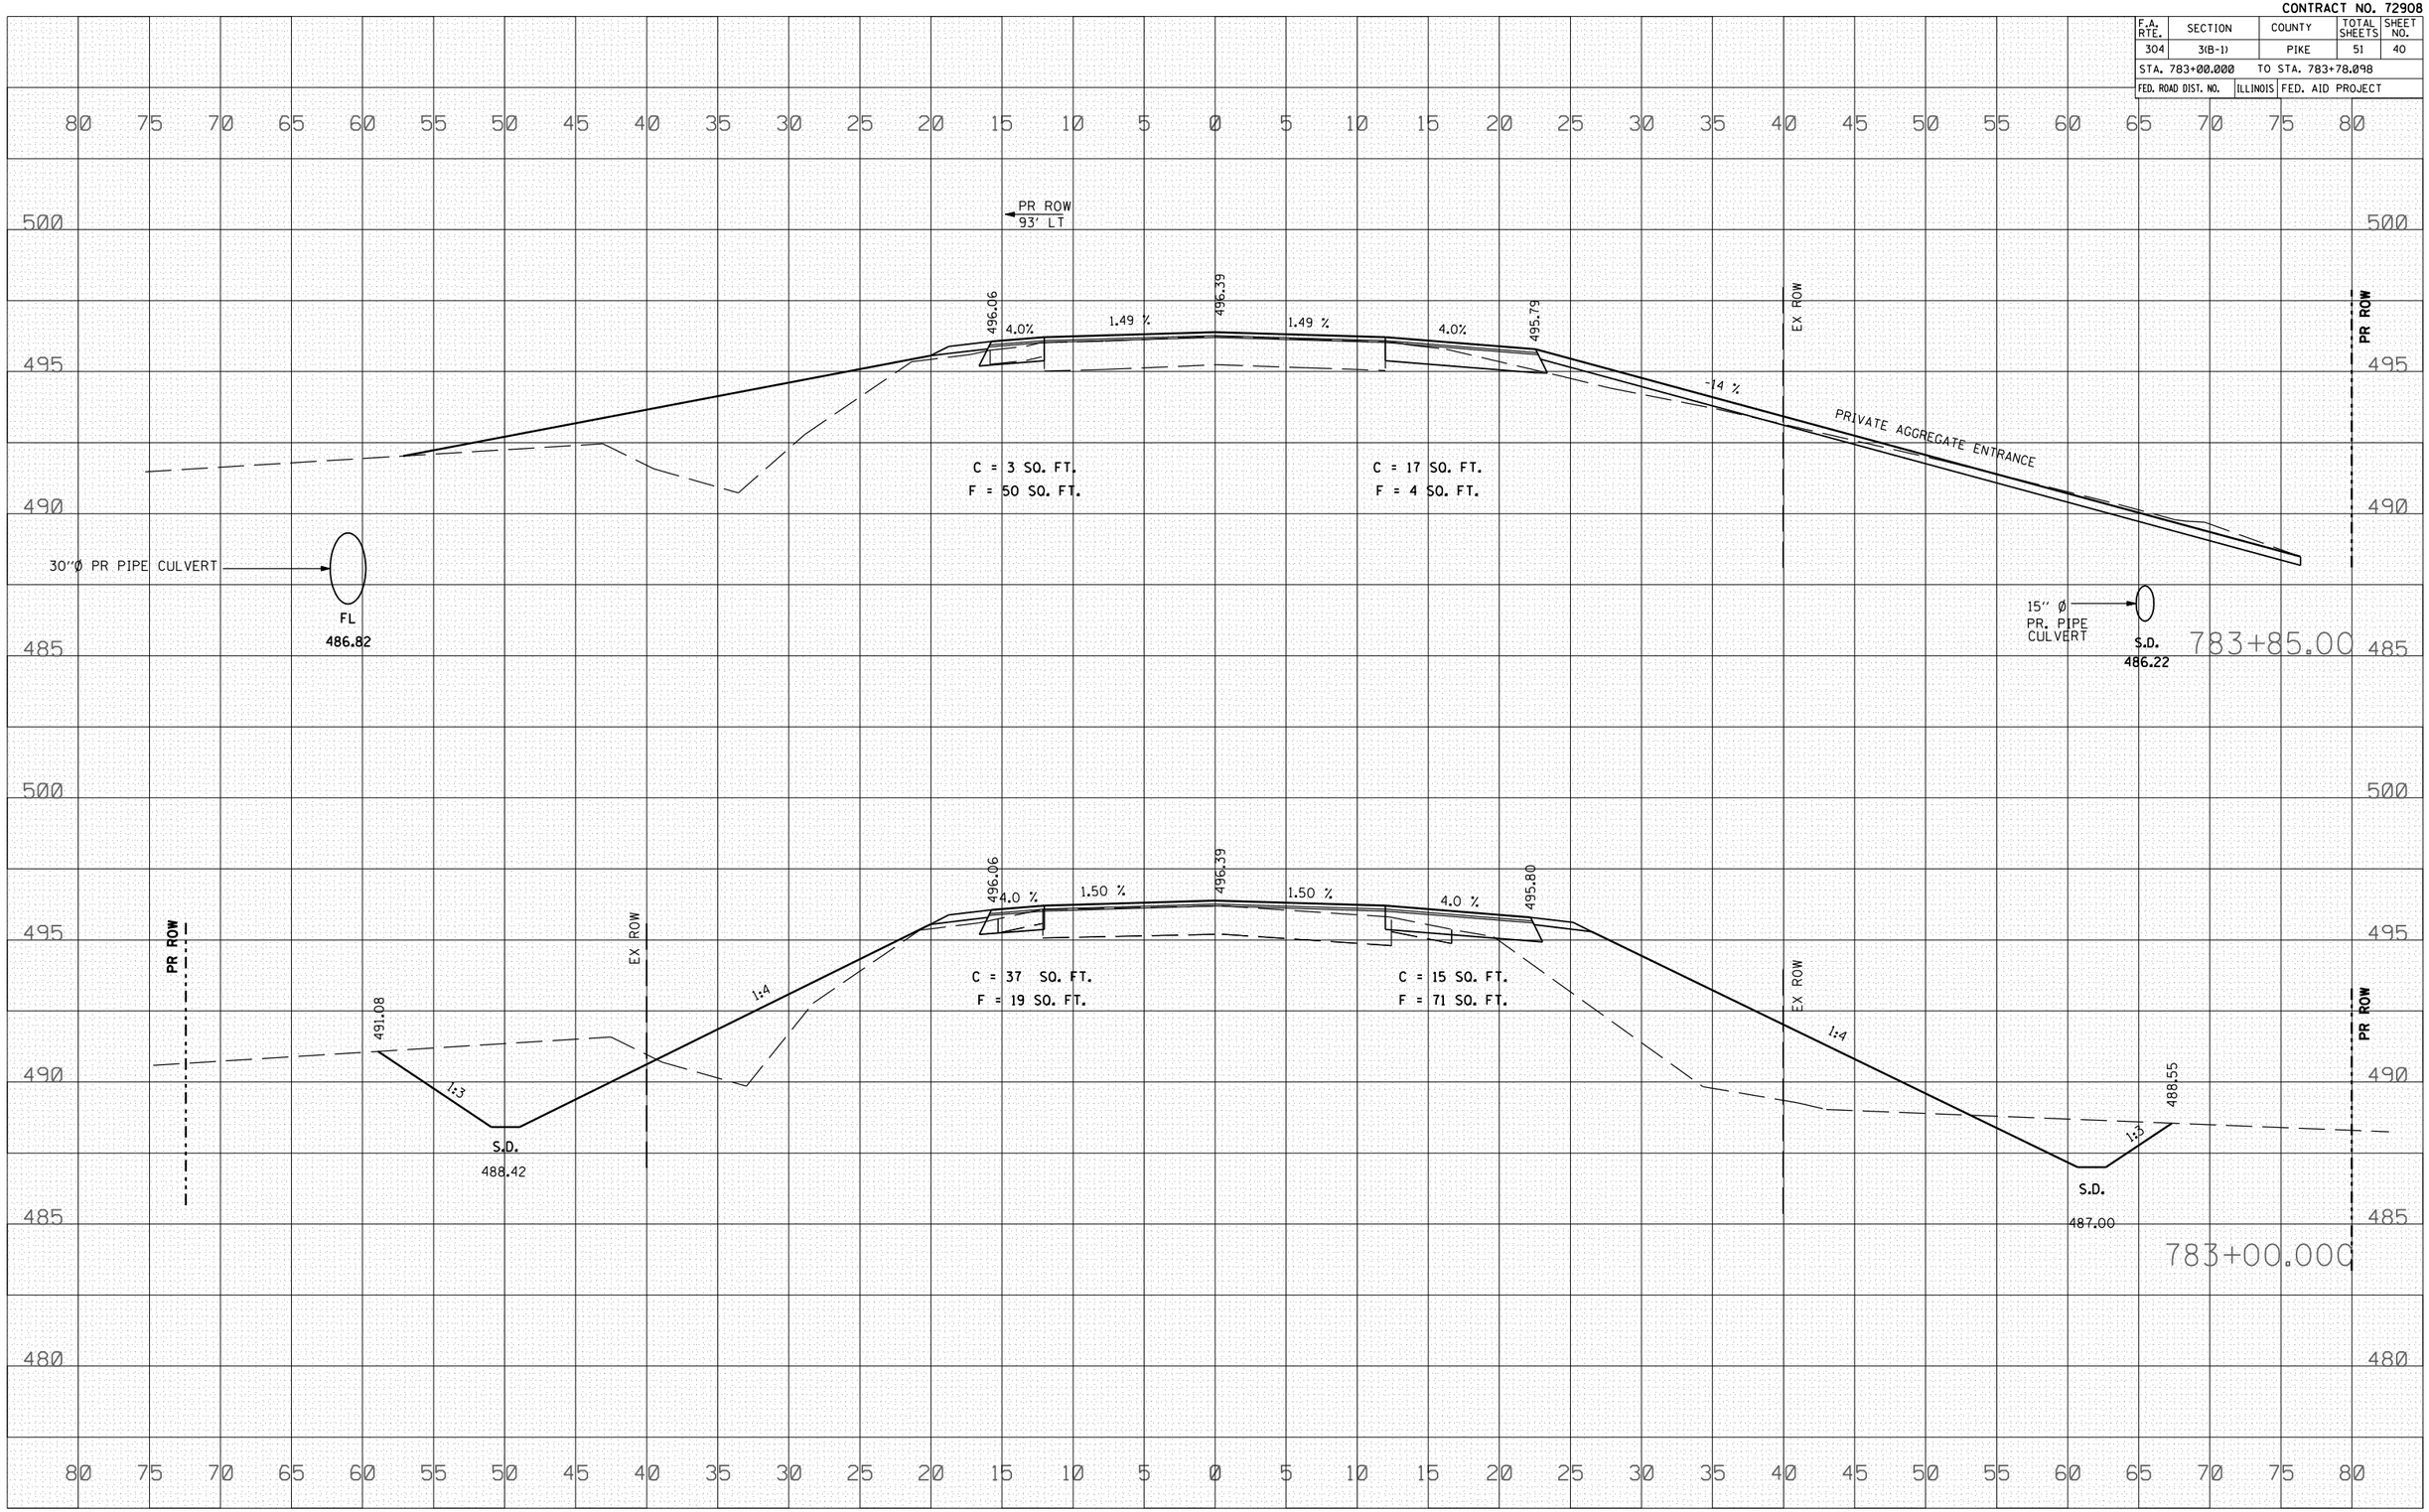

ORIGINAL SURVEY	NOTE BOOK	NO.	BY	DATE
	SURVEYED			
	PLOTTED			
	TRANSFERRED			
	AREAS			
	AREAS CHECKED			

PLOT DATE = Aug-31-2007 11:51:07AM
FILE NAME = c:\prog_pass\d653704\wpchurch_fr_sht_3b1.dgn
PLOT SCALE = 10.5882 ' / IN.
USER NAME = laughlinr1