CONTRACT NO. 72928

F.A.P RTE.	SECTION	COUNTY	TOTAL SHEETS	SHEET NO.
751	101B-2	PIKE	48	42
STA. 379+50.00		TO STA. 380+00.00		
FED. ROAD DIST. NO.	ILLINOIS	FED. AID PROJECT		

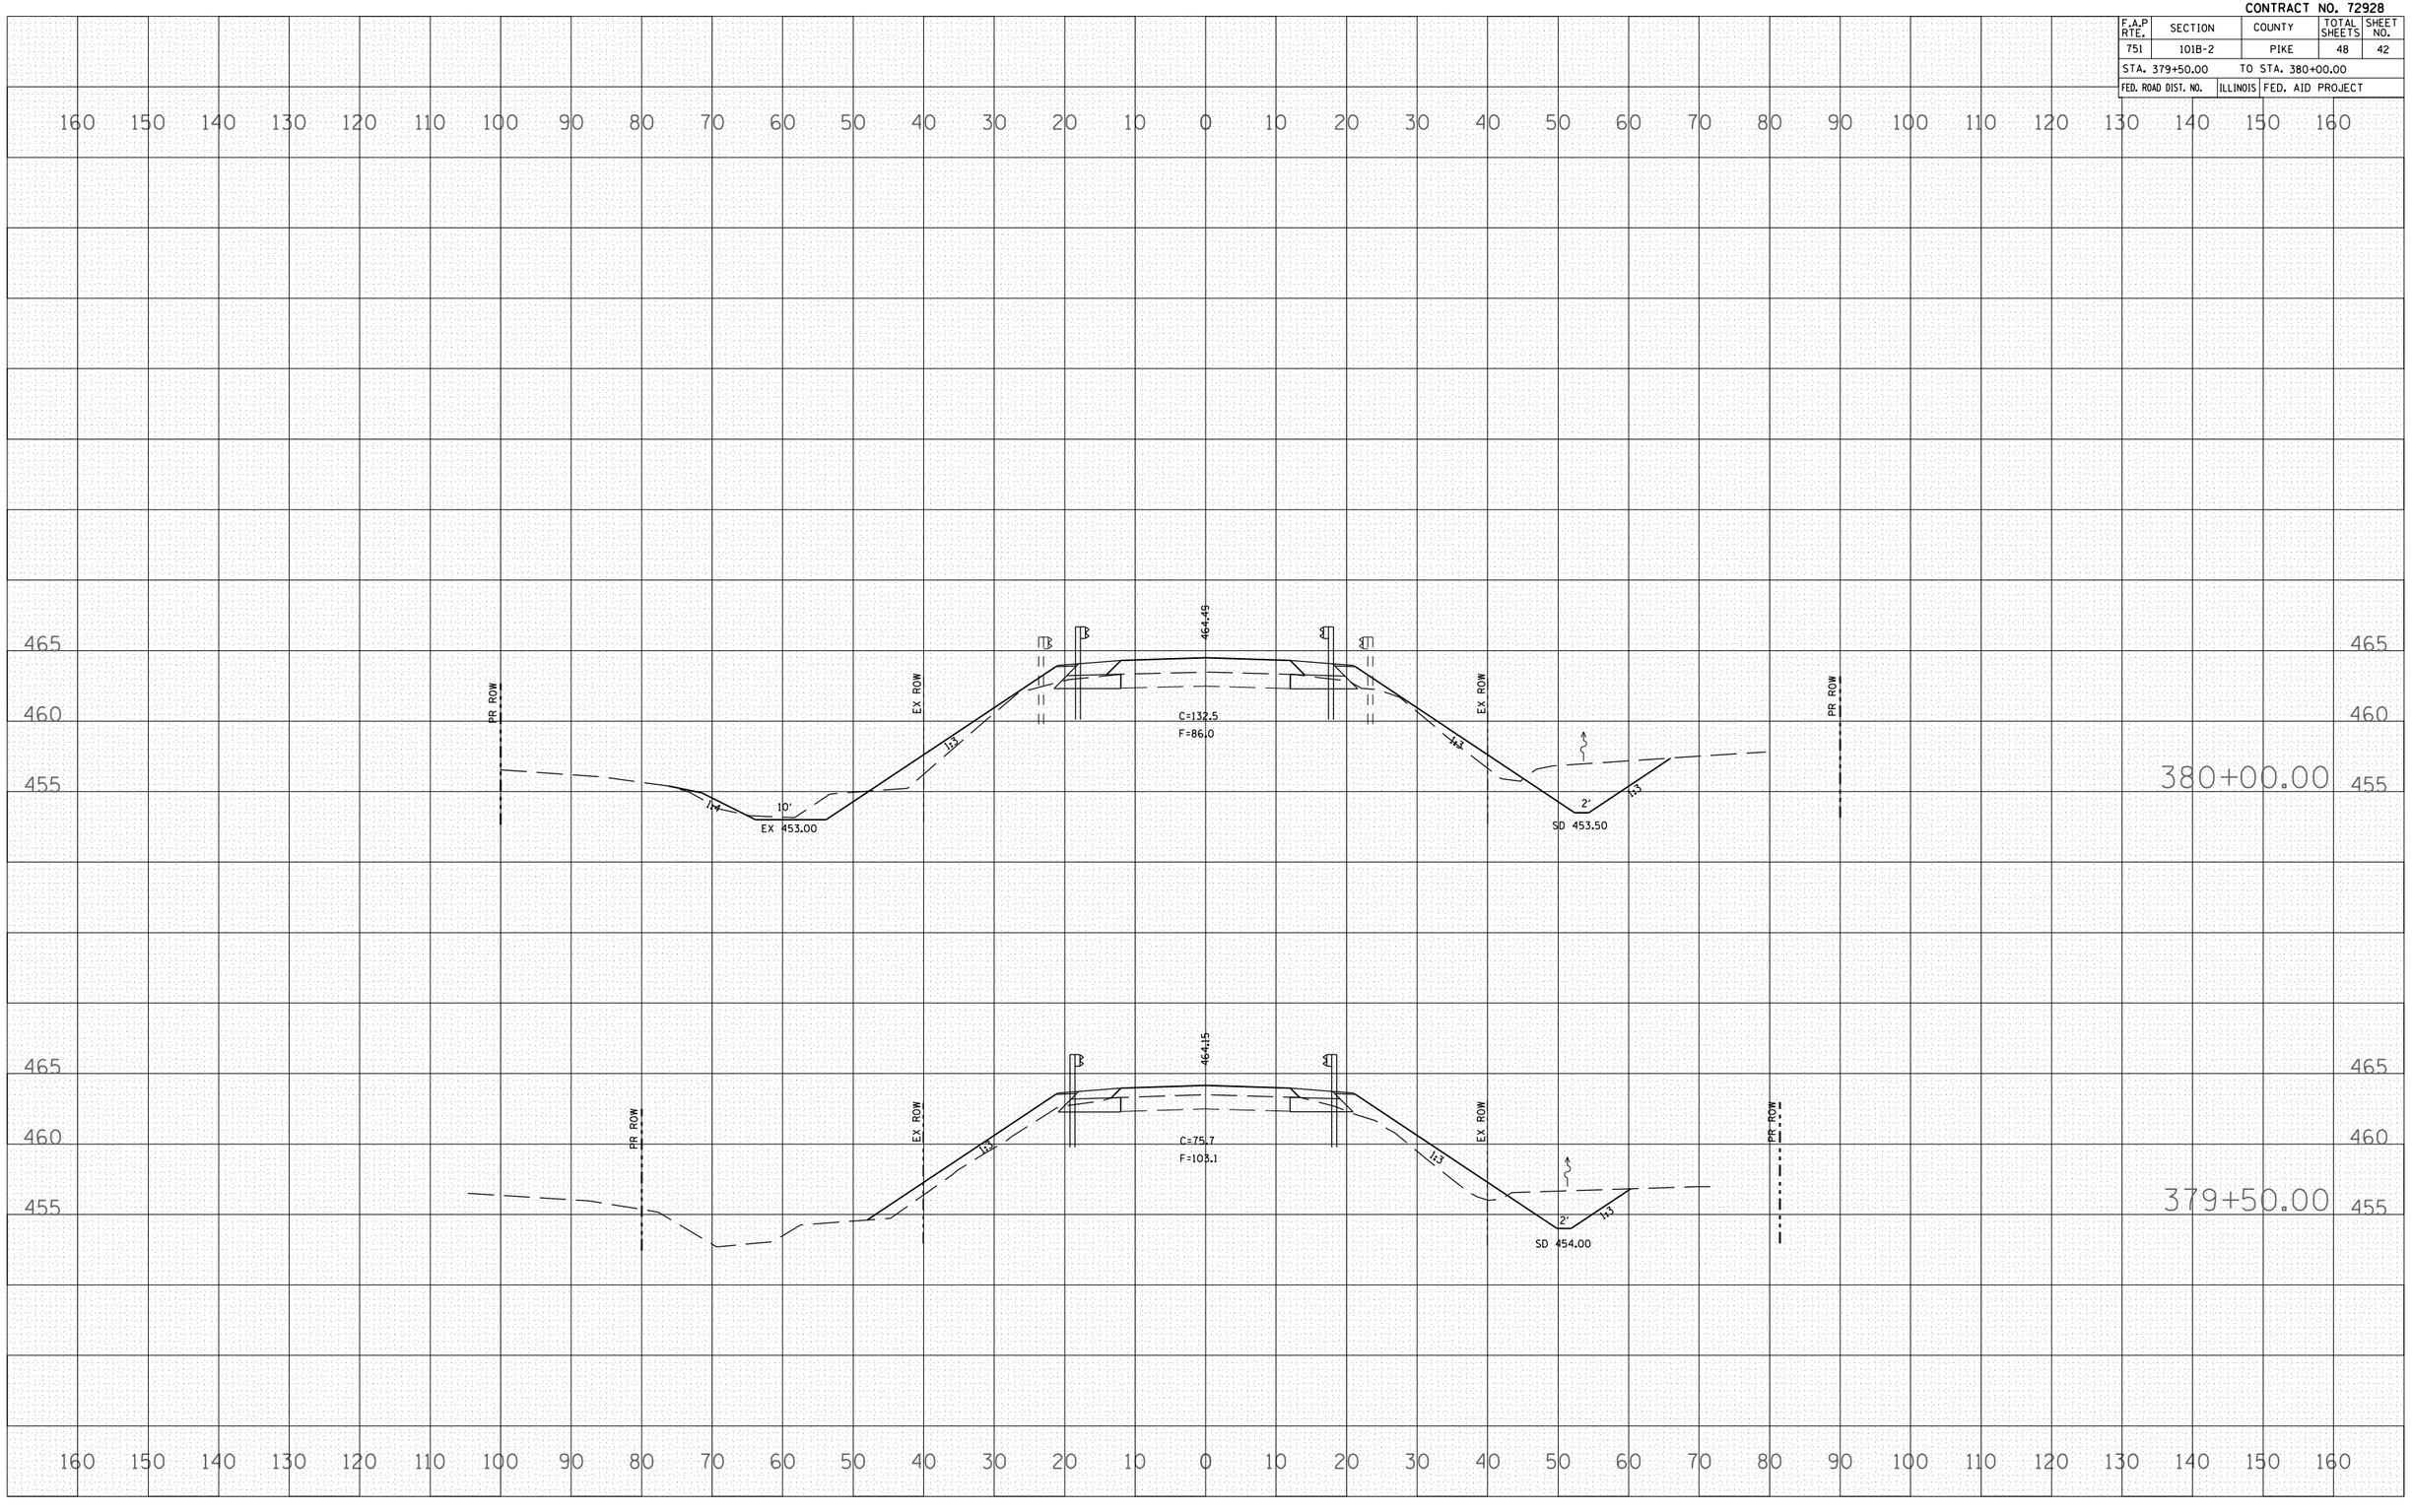

FINAL SURVEY	BY	DATE
SURVEYED		
PLOTTED		
TRAVERSE		
NOTE BOOK		
AREAS		
NO. AREAS CHECKED		

ORIGINAL SURVEY	BY	DATE
SURVEYED		
PLOTTED		
TRAVERSE		
NOTE BOOK		
AREAS		
NO. AREAS CHECKED		

PLOT DATE = Aug-15-2007 01:41:03PM
FILE NAME = c:\Projects\d654904\sht06sheet.dgn
PLOT SCALE = 21.765 ' / IN.
USER NAME = laughlmrl