CONTRACT NO. 72982

F.A.P. RTE.	SECTION	COUNTY	TOTAL SHEETS	SHEET NO.
753	139 (B-1)	SANGAMON	57	47
STA. 408+50		TO STA. 408+50		
FED. ROAD DIST. NO.	ILLINOIS	FED. AID PROJECT		

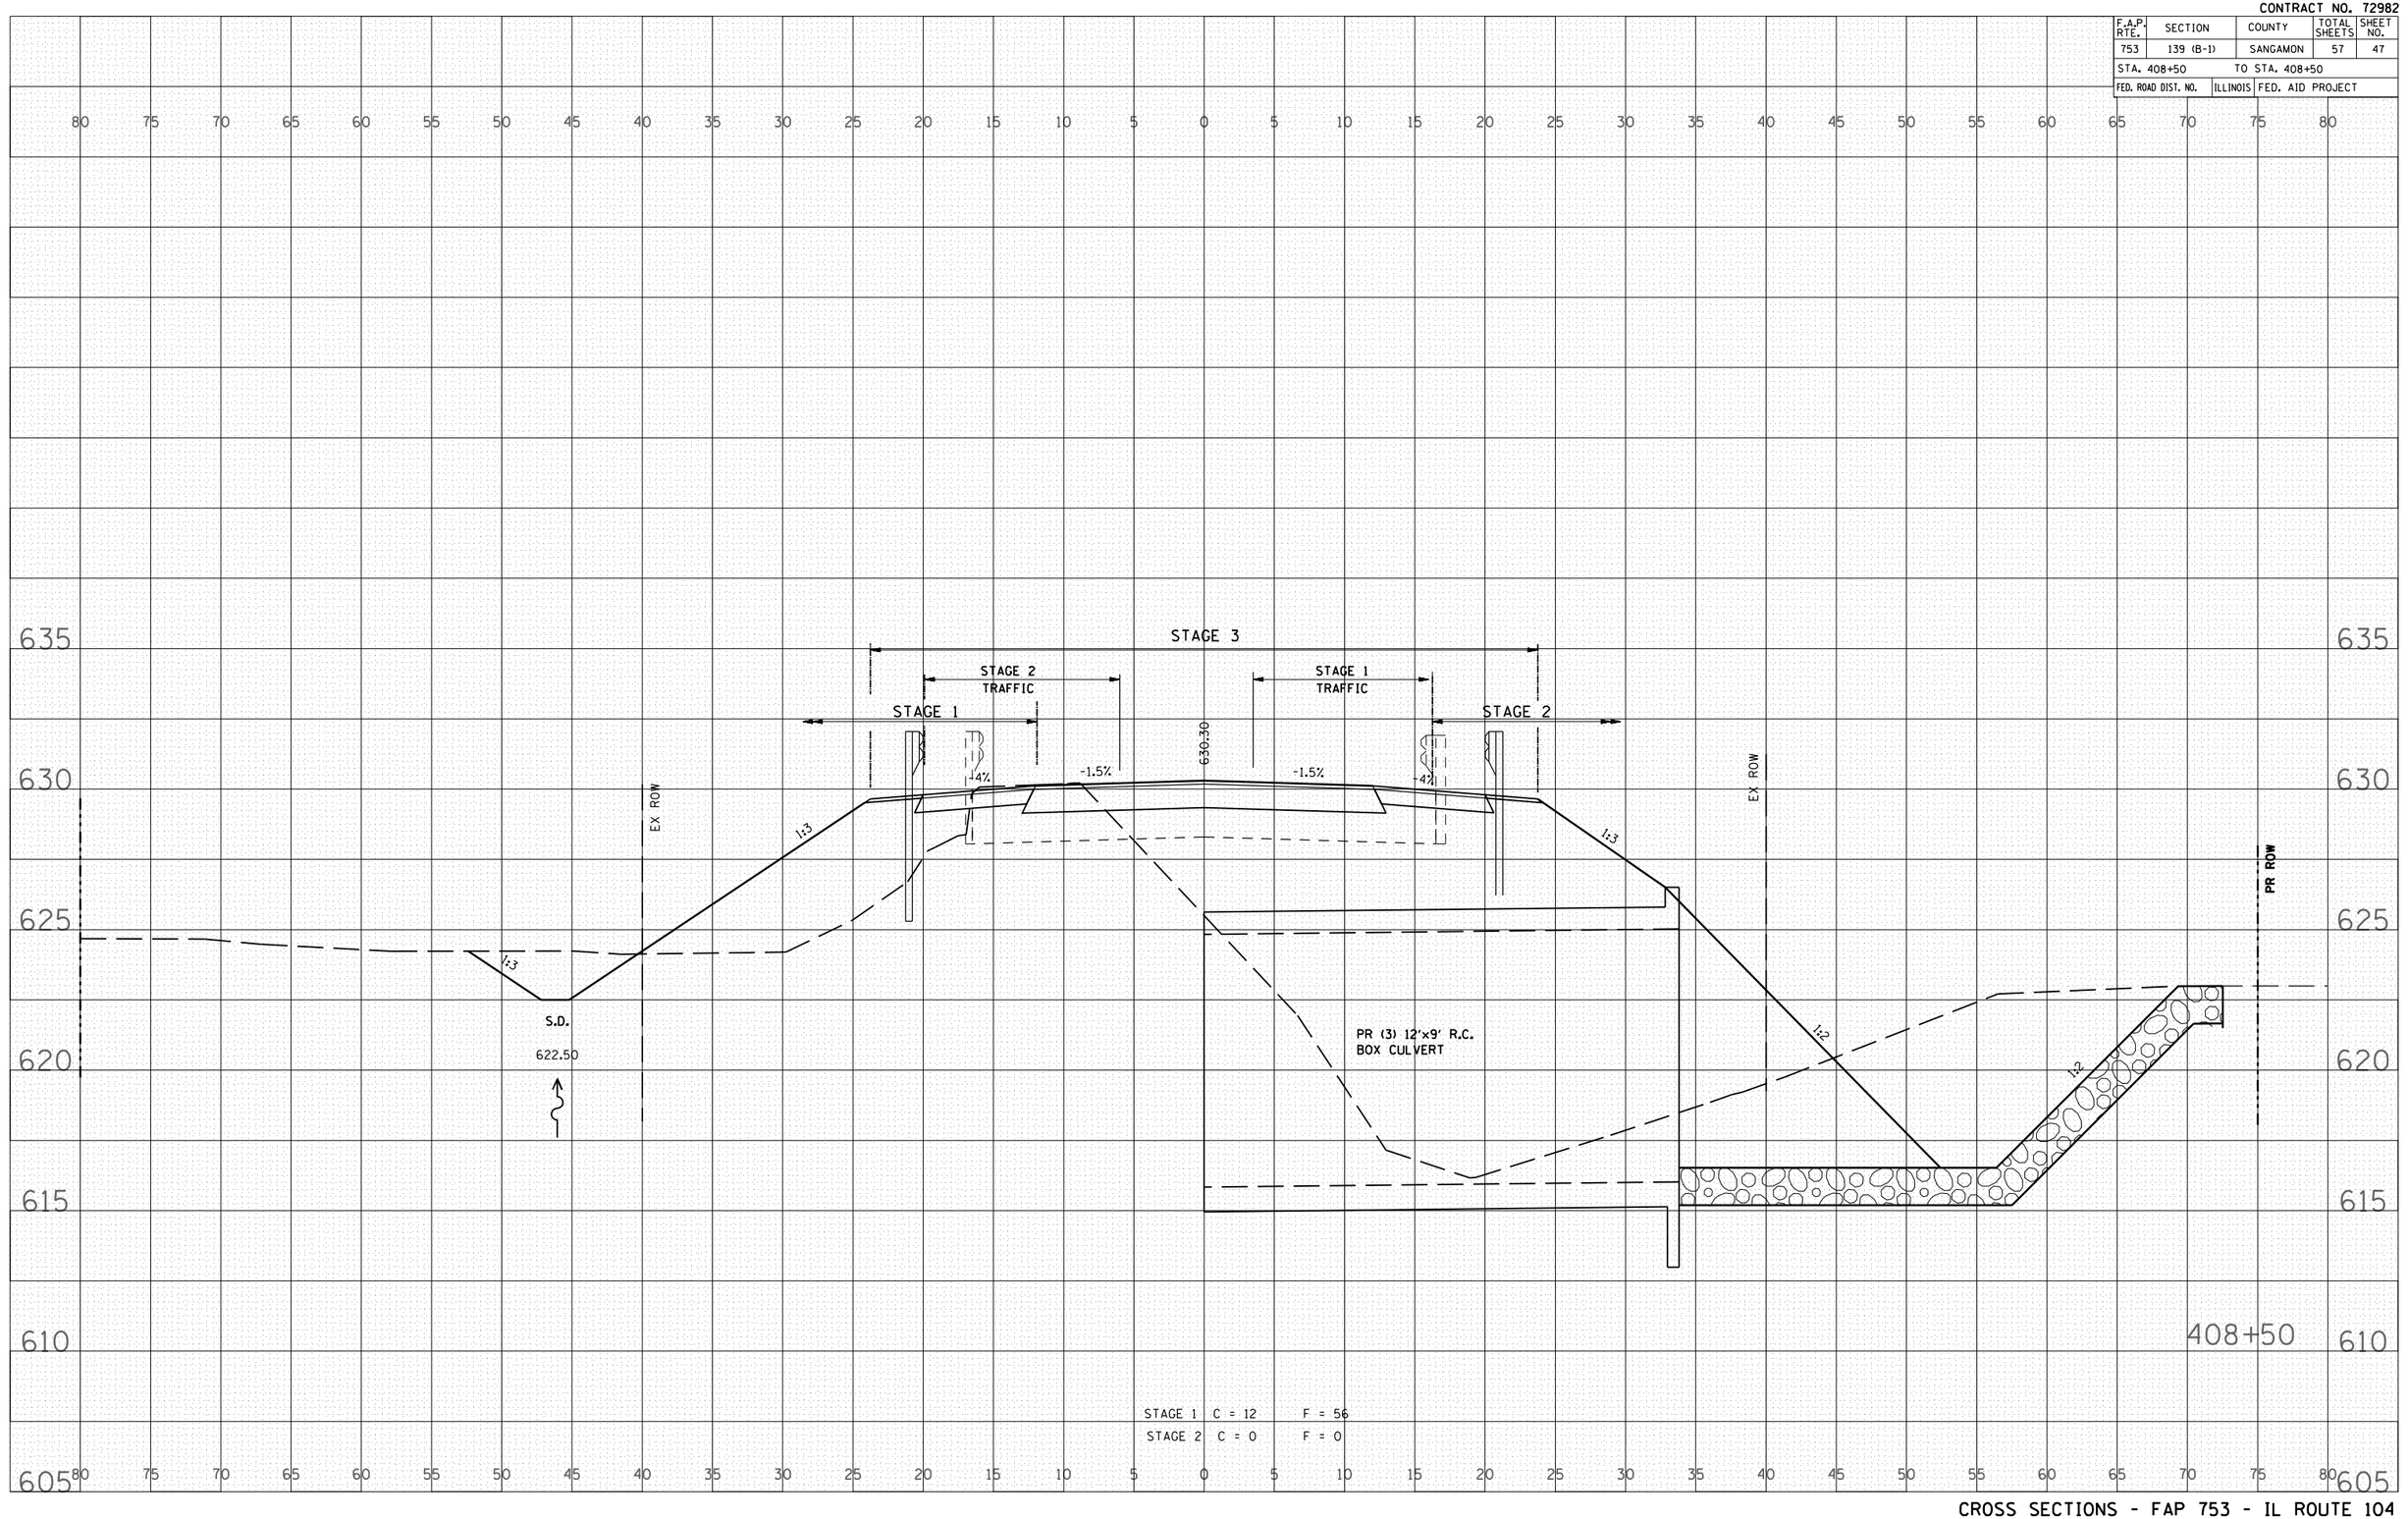

CROSS SECTIONS - FAP 753 - IL ROUTE 104

FINAL SURVEY — NOTE BOOK NO. — SURVEYED — PLOTTED — TRAVERSE AREAS — AREAS CHECKED — BY — DATE

ORIGINAL SURVEY — NOTE BOOK NO. — SURVEYED — PLOTTED — TRAVERSE AREAS — AREAS CHECKED — BY — DATE

PLOT DATE = Aug-17-2007 10:46:05AM
FILE NAME = c:\projects\d652005\hutchison_f
PLOT SCALE = 10.5882 ' / IN.
USER NAME = laughlinr1